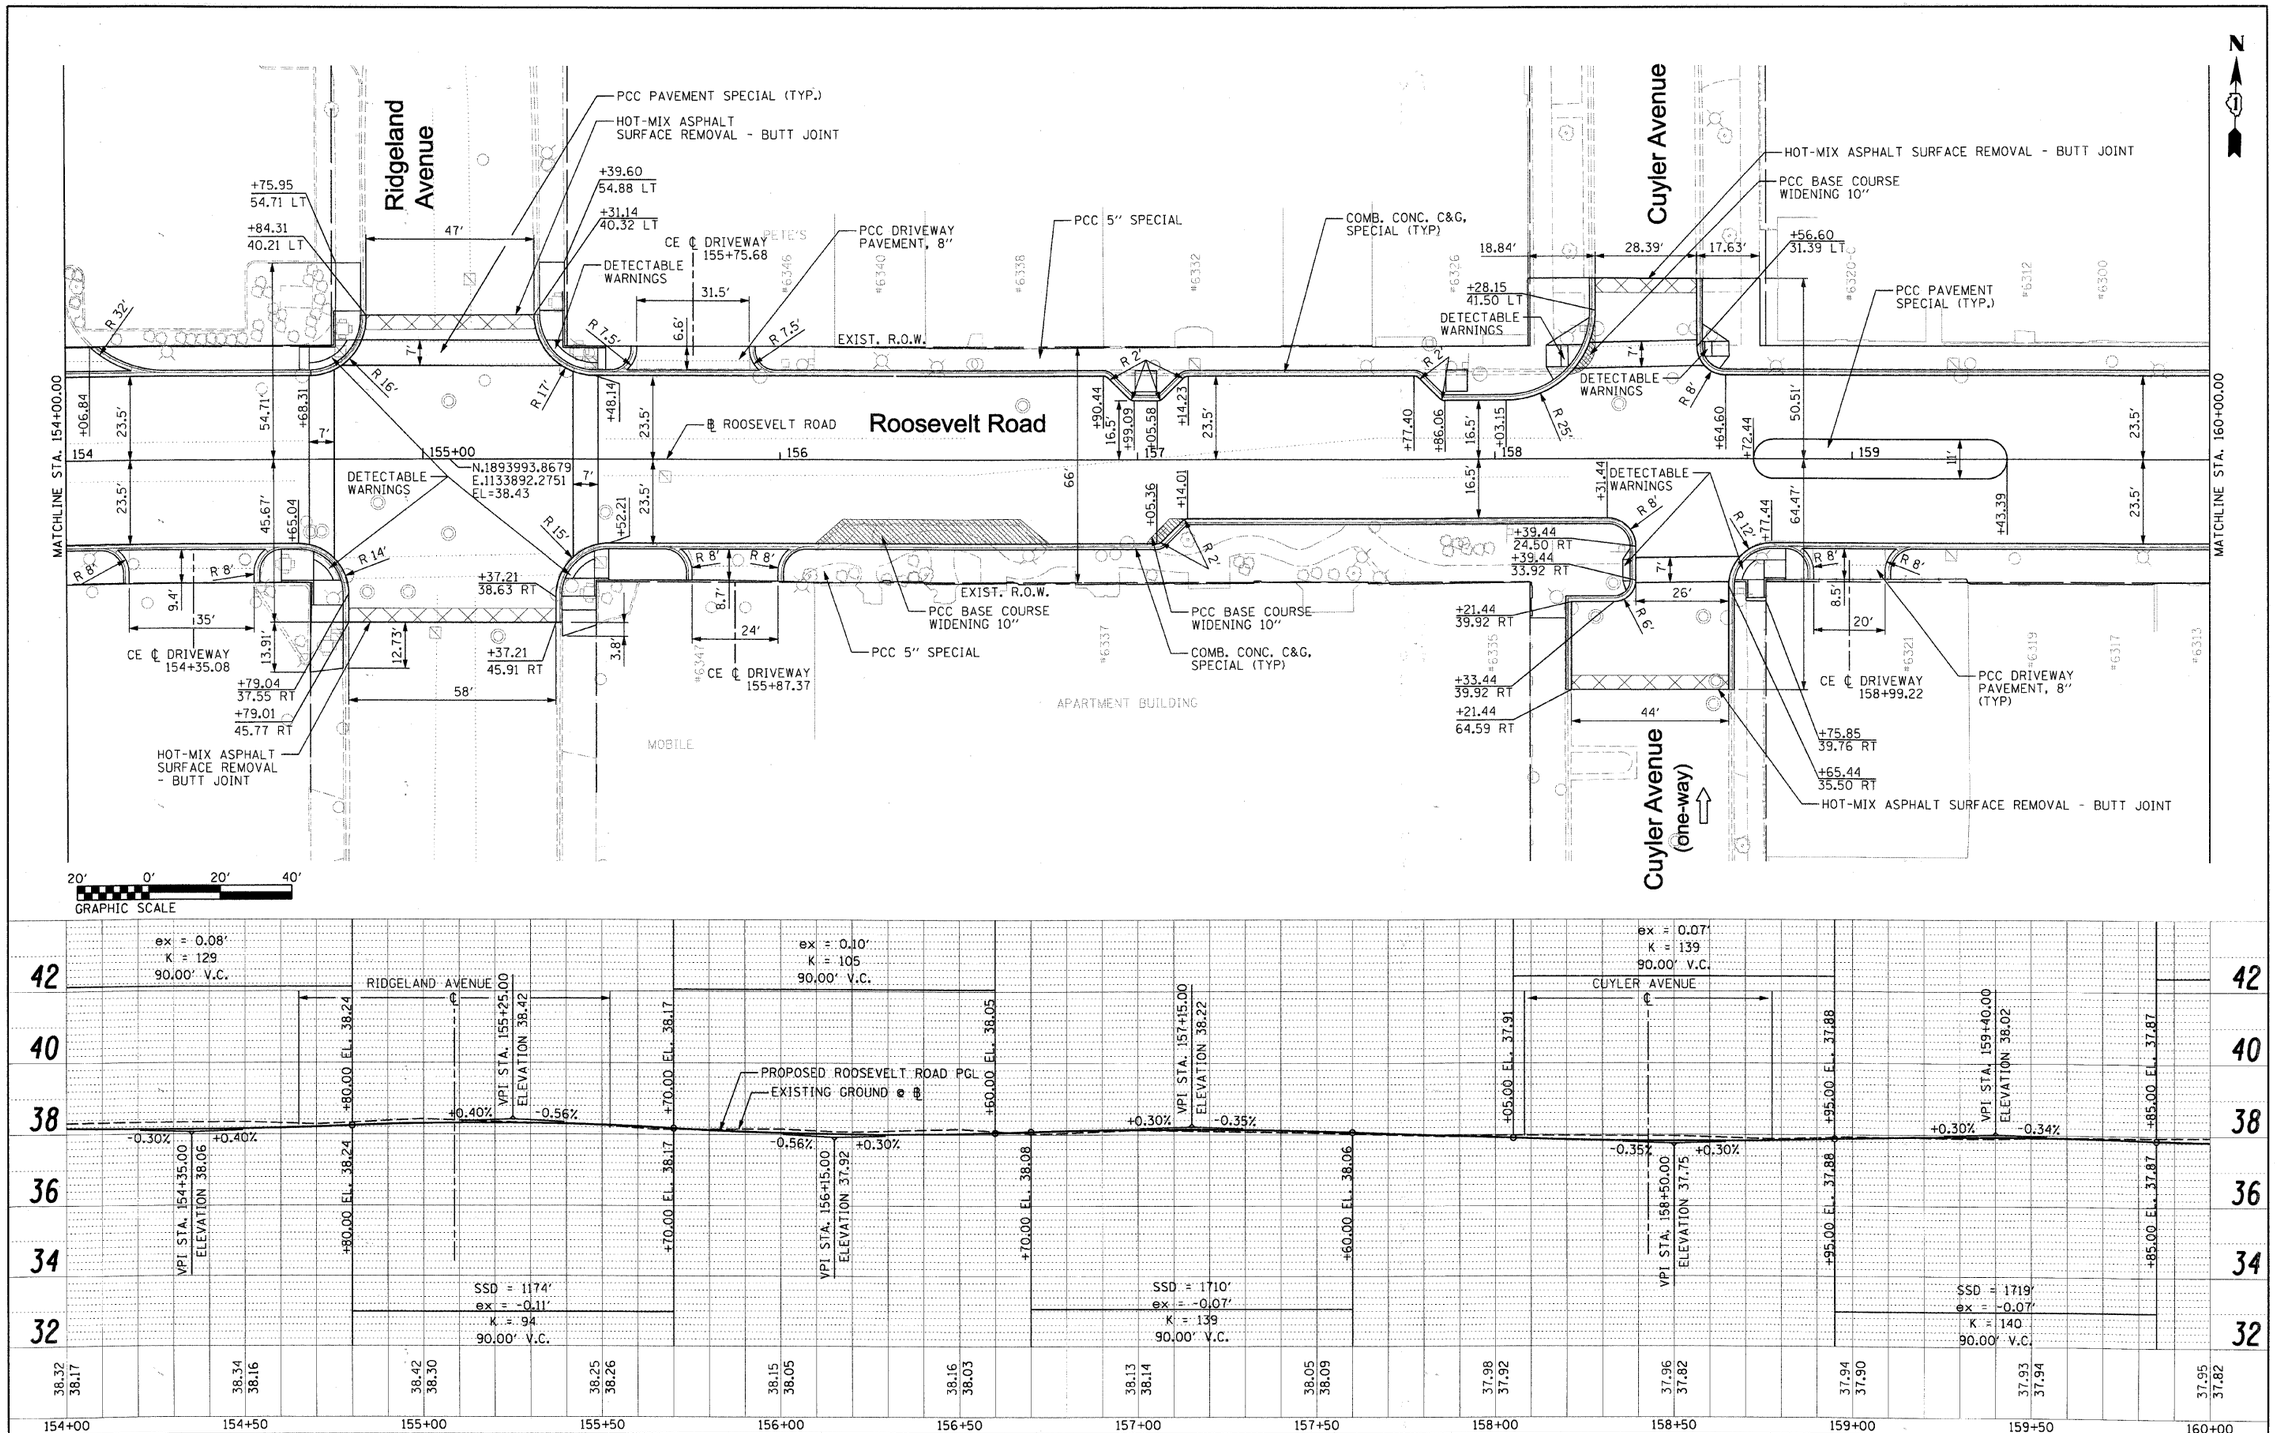

FILE NAME = D1RTE38-sht-plnprf11.dgn	USER NAME = IDOT	DESIGNED - BB	REVISED -	STATE OF ILLINOIS DEPARTMENT OF TRANSPORTATION	PLAN AND PROFILE	F.A.P. RTE.	SECTION	COUNTY	TOTAL SHEETS	SHEET NO.
		DRAWN - CM	REVISED -			347	09-00248-00-RS	COOK	274	89
	PLOT SCALE = 20.0000 ' / IN.	CHECKED - JB	REVISED -		SCALE: 1" = 20'	SHEET NO. 11 OF 15 SHEETS	STA. 154+00.00 TO STA. 160+00.00	CONTRACT NO. 63432		
	PLOT DATE = 3/11/2010	DATE -	REVISED -					ILLINOIS FED. AID PROJECT		