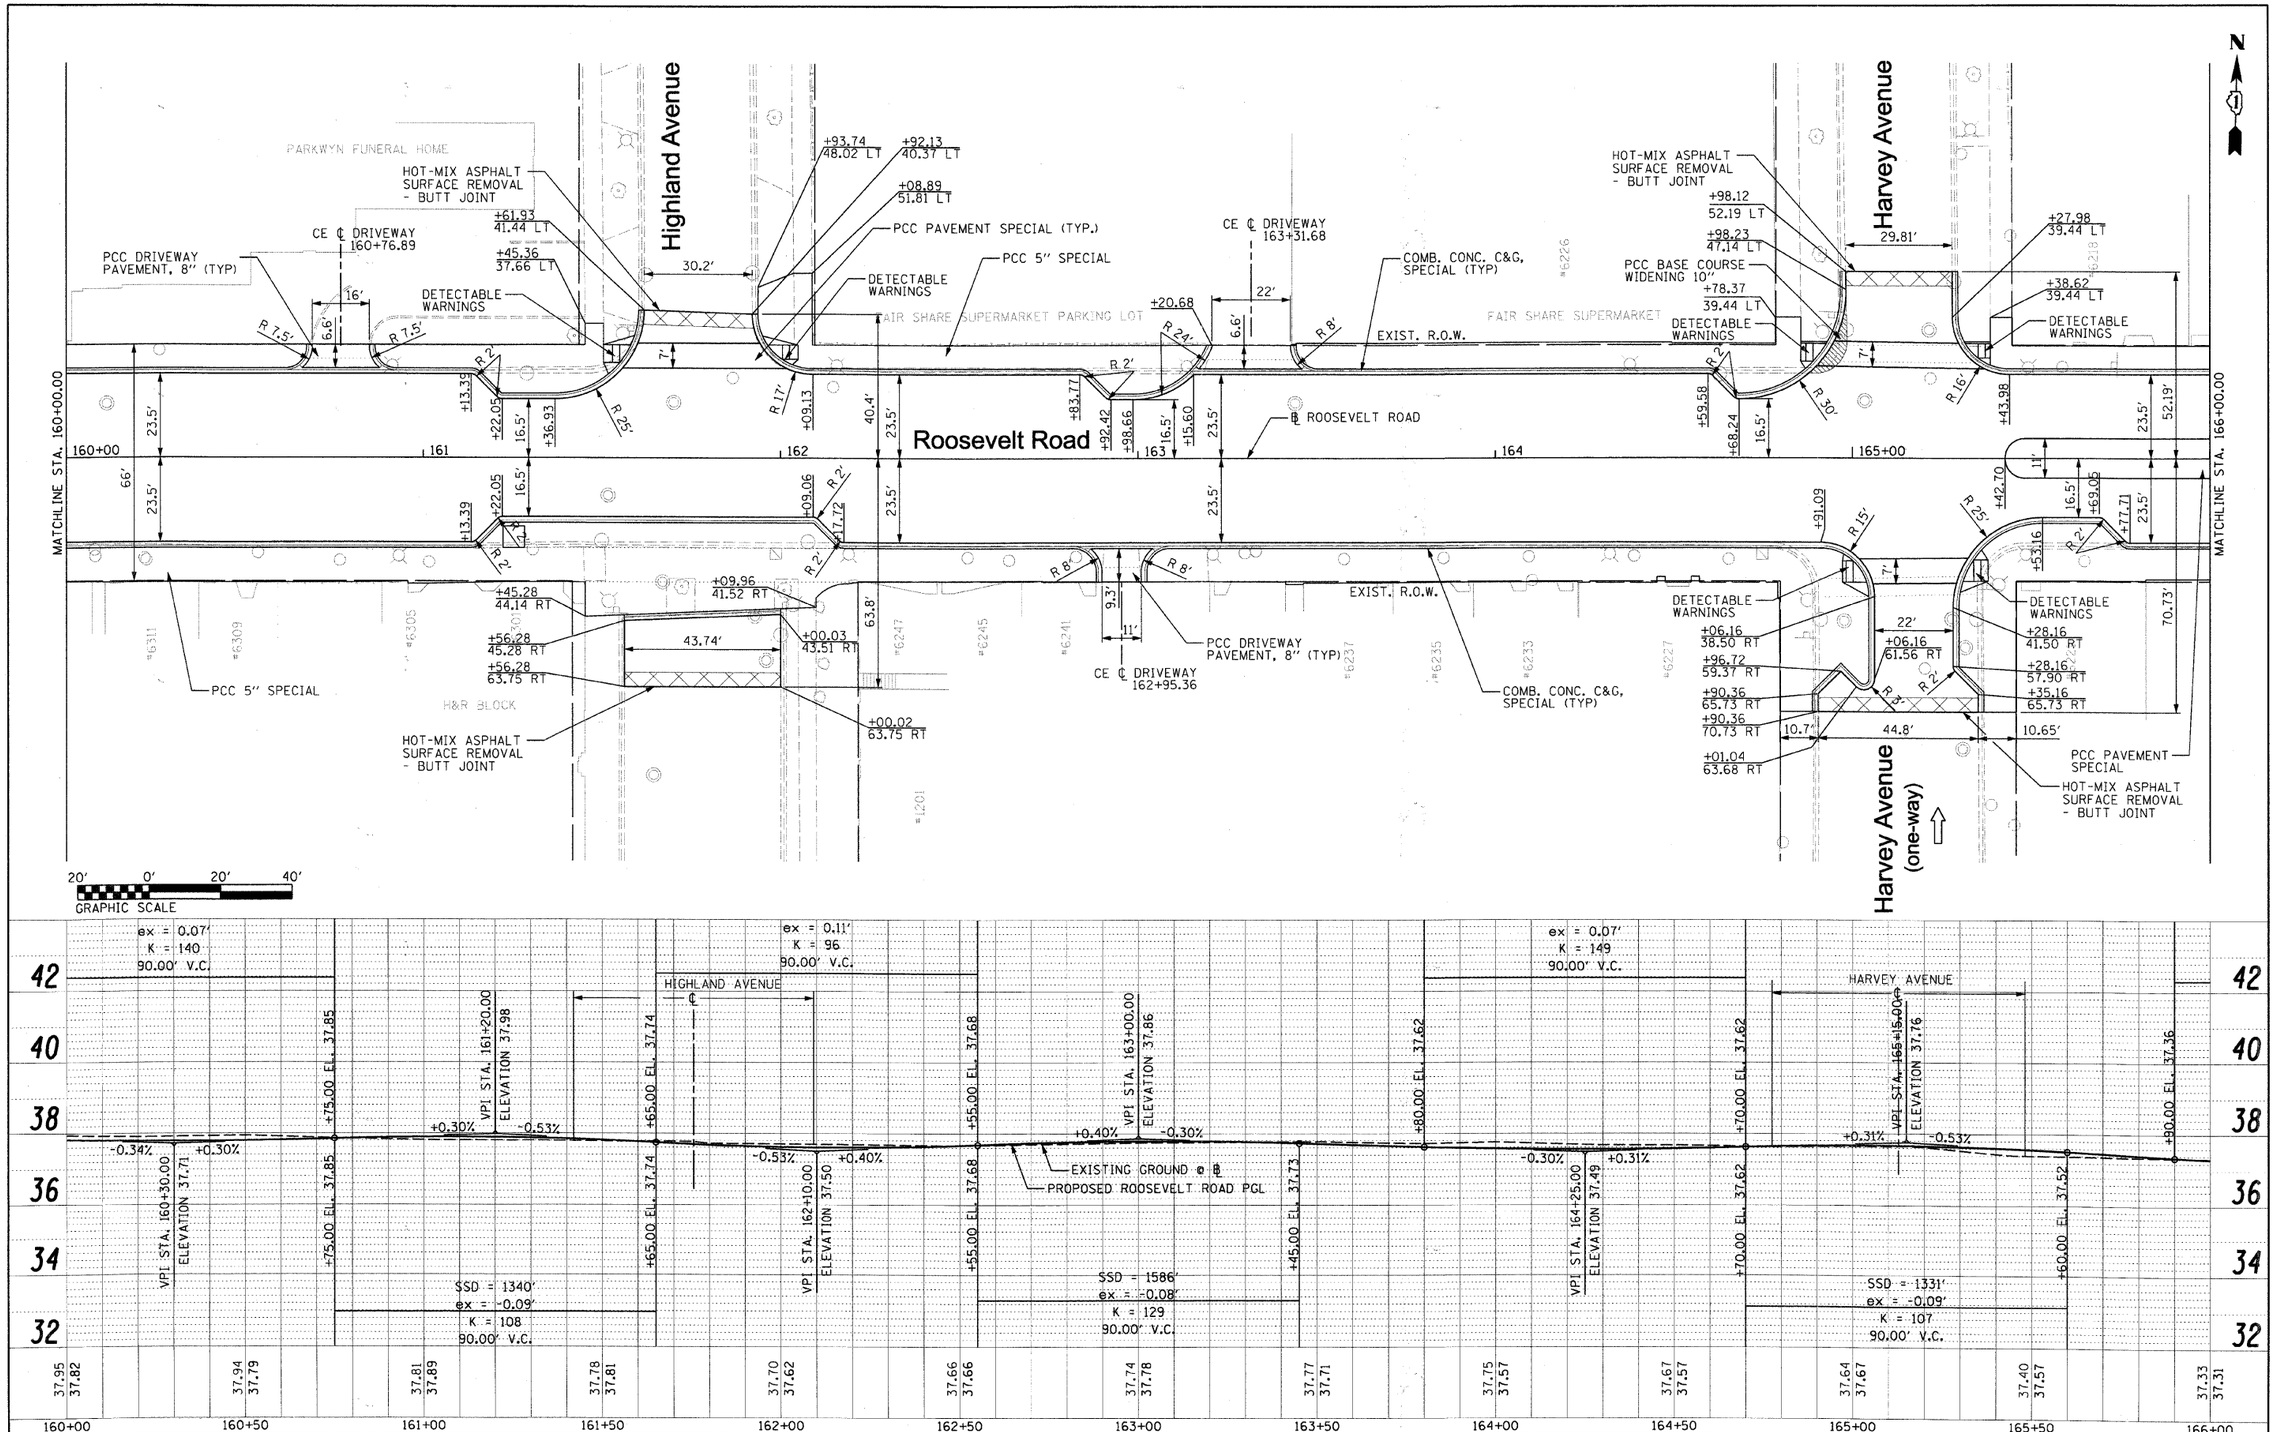

FILE NAME = D1RTE38-sht-plnprf12.dgn	USER NAME = IDOT	DESIGNED - BB	REVISED -
		DRAWN - CM	REVISED -
	PLOT SCALE = 20.0000 ' / IN.	CHECKED - JB	REVISED -
	PLOT DATE = 3/11/2010	DATE -	REVISED -

STATE OF ILLINOIS
DEPARTMENT OF TRANSPORTATION

PLAN AND PROFILE

SCALE: 1" = 20' | SHEET NO. 12 OF 15 SHEETS | STA. 160+00.00 TO STA. 166+00.00

F.A.P. RTE.	SECTION	COUNTY	TOTAL SHEETS	SHEET NO.
347	09-00248-00-RS	COOK	274	90

CONTRACT NO. 63432

ILLINOIS FED. AID PROJECT