TERRA ENGINEERING LTD.
225 W. OHIO ST., FOURTH FL.
CHICAGO, IL 60654
(312)467-0123

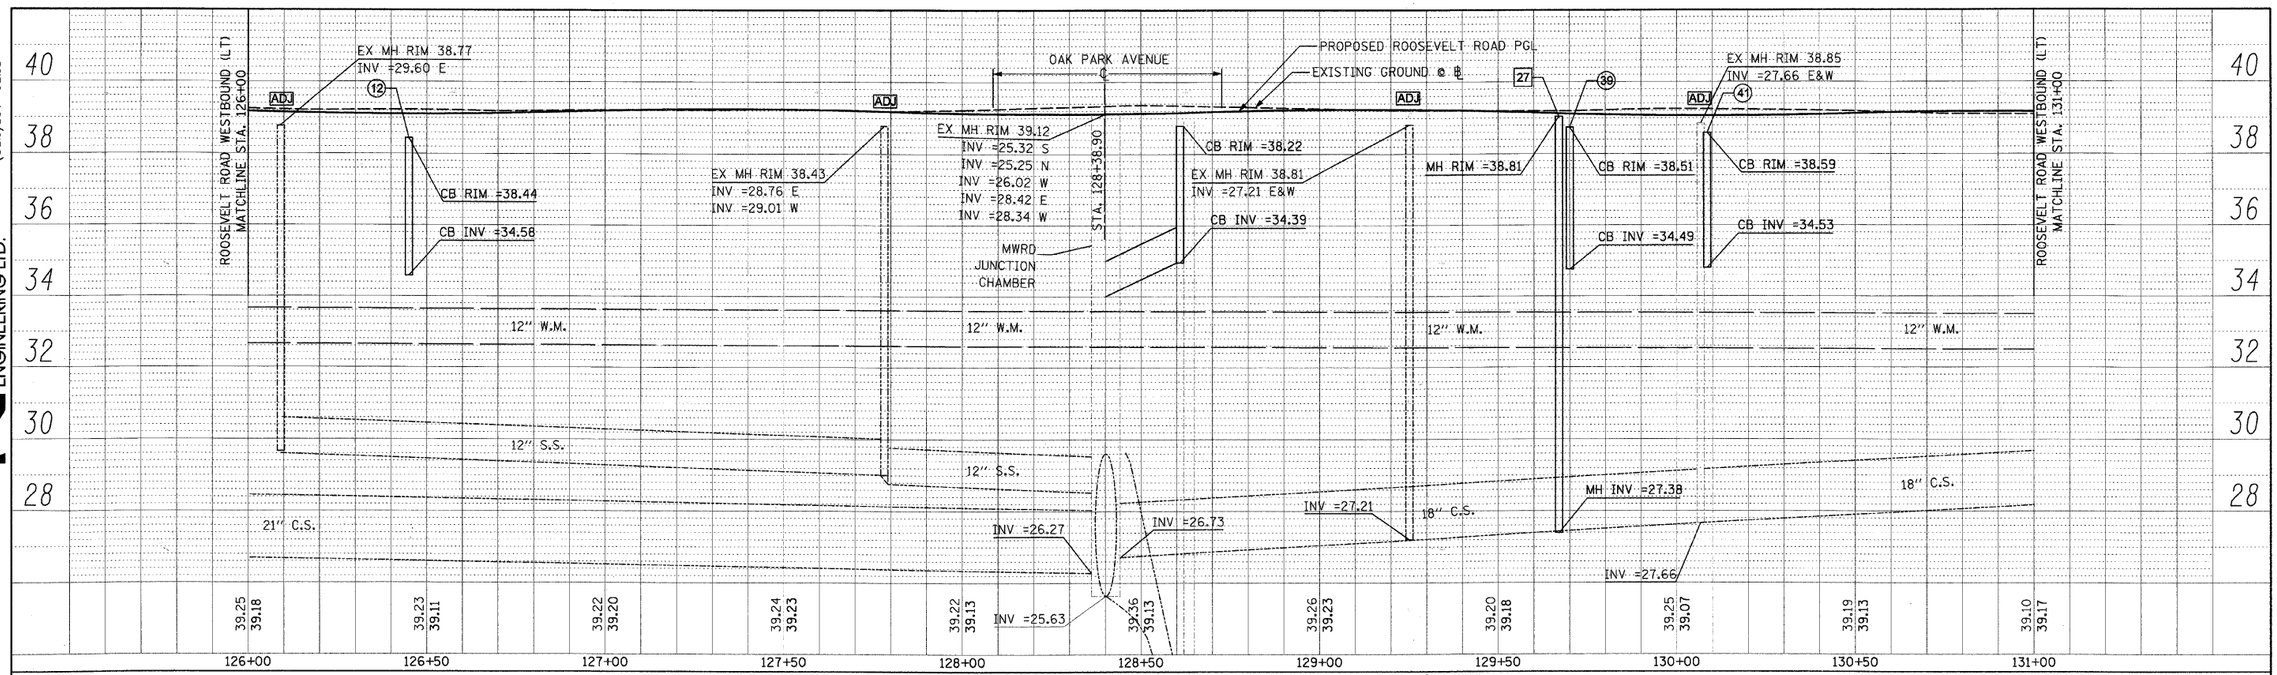

ROOSEVELT ROAD NORTH SIDE PROFILE

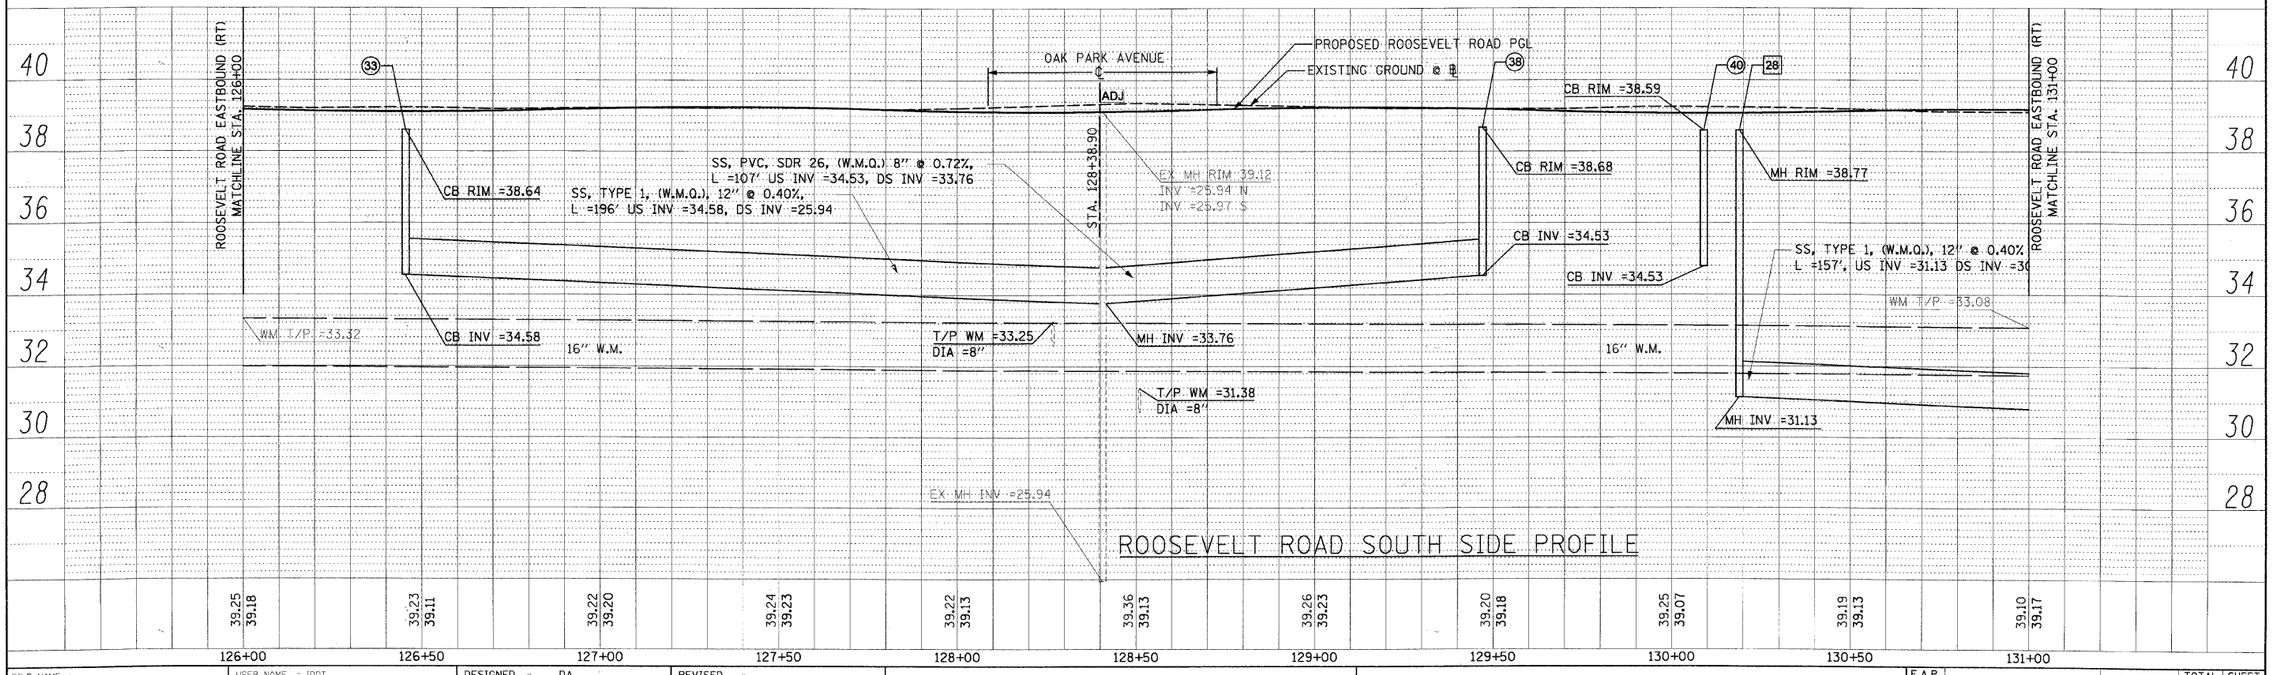

ROOSEVELT ROAD SOUTH SIDE PROFILE

FILE NAME = DIRTE38-sht-drainprf06.dgn	USER NAME = IDOT	DESIGNED - DA	REVISED -
		DRAWN - CC	REVISED -
	PLOT SCALE = 20.0000 ' / IN.	CHECKED - JB	REVISED -
	PLOT DATE = 3/11/2010	DATE -	REVISED -

STATE OF ILLINOIS
DEPARTMENT OF TRANSPORTATION

DRAINAGE PROFILE

SCALE: 1" = 20' | SHEET NO. OF 30 SHEETS | STA. 126+00.00 TO STA. 131+00.00

F.A.P. RTE.	SECTION	COUNTY	TOTAL SHEETS	SHEET NO.
347	09-00248-00-RS	COOK	274	114
		CONTRACT NO. 63432		
		ILLINOIS FED. AID PROJECT		