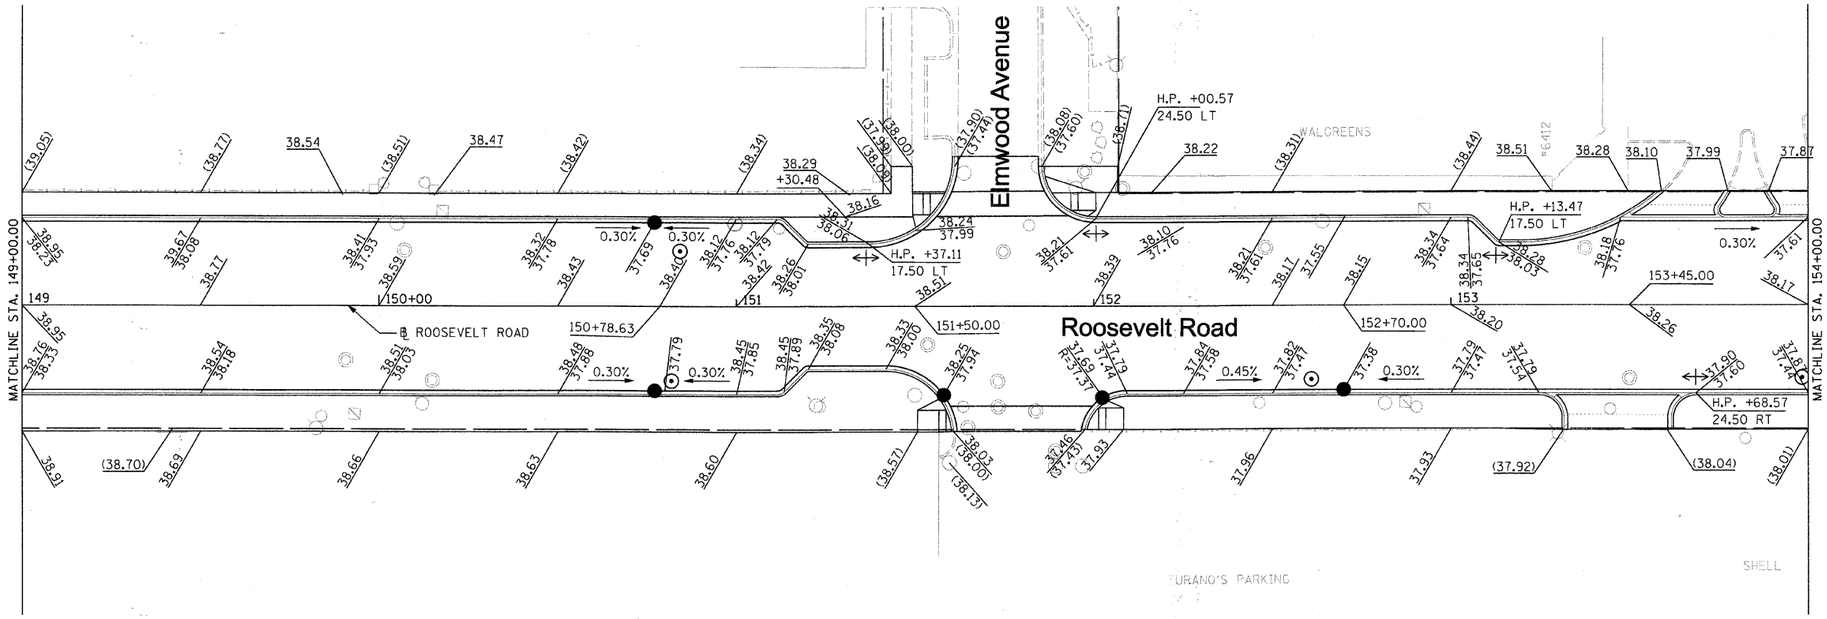

PROPOSED ELEVATIONS

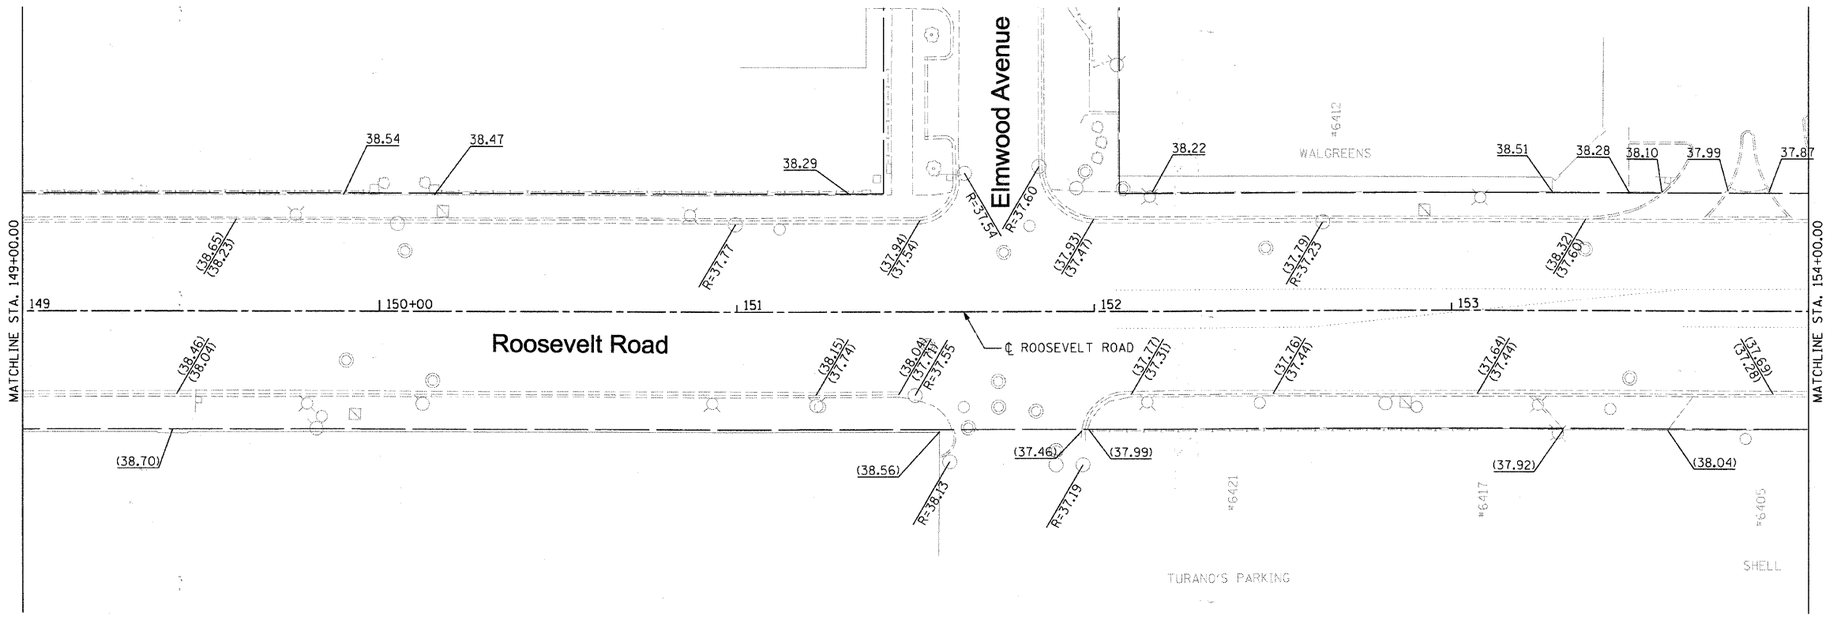

20' 0' 20' 40'
GRAPHIC SCALE

EXISTING ELEVATIONS

FILE NAME = DIRTE38-sht-elev10.dgn	USER NAME = IDOT	DESIGNED - BB	REVISED -
		DRAWN - RP	REVISED -
	PLOT SCALE = 20.0000 ' / IN.	CHECKED - JB	REVISED -
	PLOT DATE = 3/11/2010	DATE -	REVISED -

STATE OF ILLINOIS
DEPARTMENT OF TRANSPORTATION

PROPOSED AND EXISTING ELEVATIONS

SCALE: 1" = 20' | SHEET NO. 10 OF 15 SHEETS | STA. 149+00.00 TO STA. 154+00.00

F.A.P. RTE.	SECTION	COUNTY	TOTAL SHEETS	SHEET NO.
347	09-00248-00-RS	COOK	274	147
		CONTRACT NO. 63432		
		ILLINOIS FED. AID PROJECT		