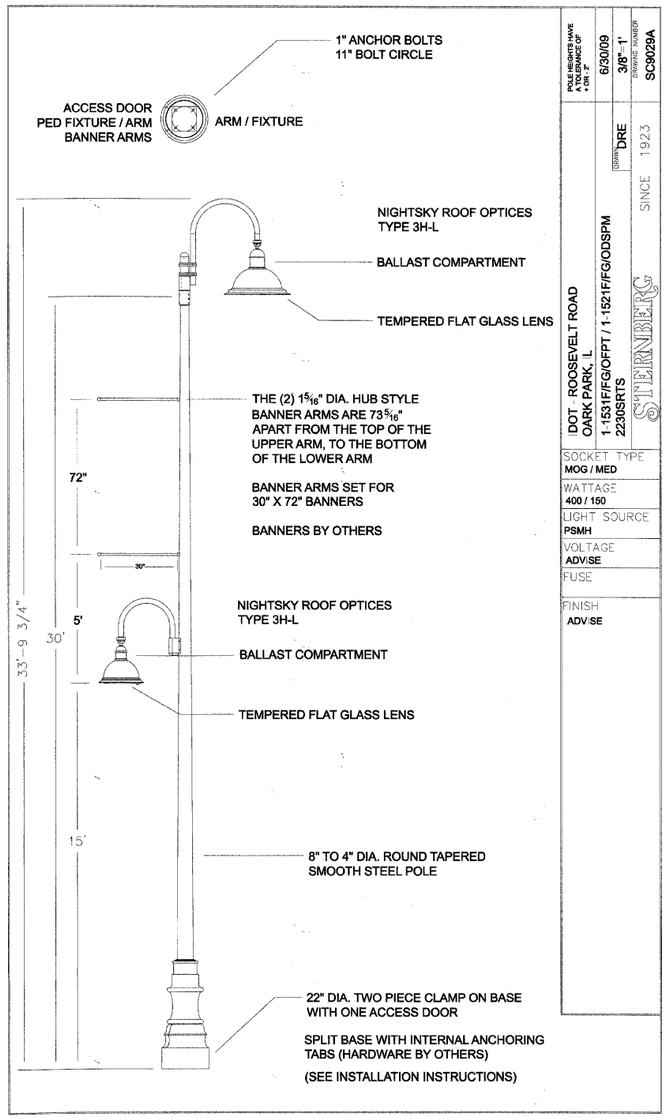

POLE HEIGHTS HAVE A TOLERANCE OF + OR - 2"

DATE	6/30/09
SCALE	3/8" - 1'
DRAWING NUMBER	SC9029A
DRWN	DRE

SINNENBERG SINCE 1923

IDOT ROOSEVELT ROAD
OAK PARK, IL
1-1531F/FG/OFFT / 1-1521F/FG/ODSPM
2230SRTS

SOCKET TYPE	MOG / MED
WATTAGE	400 / 150
LIGHT SOURCE	PSMH
VOLTAGE	ADVISE
FUSE	
FINISH	ADVISE

1 Typical Streetlight
Scale: NTS

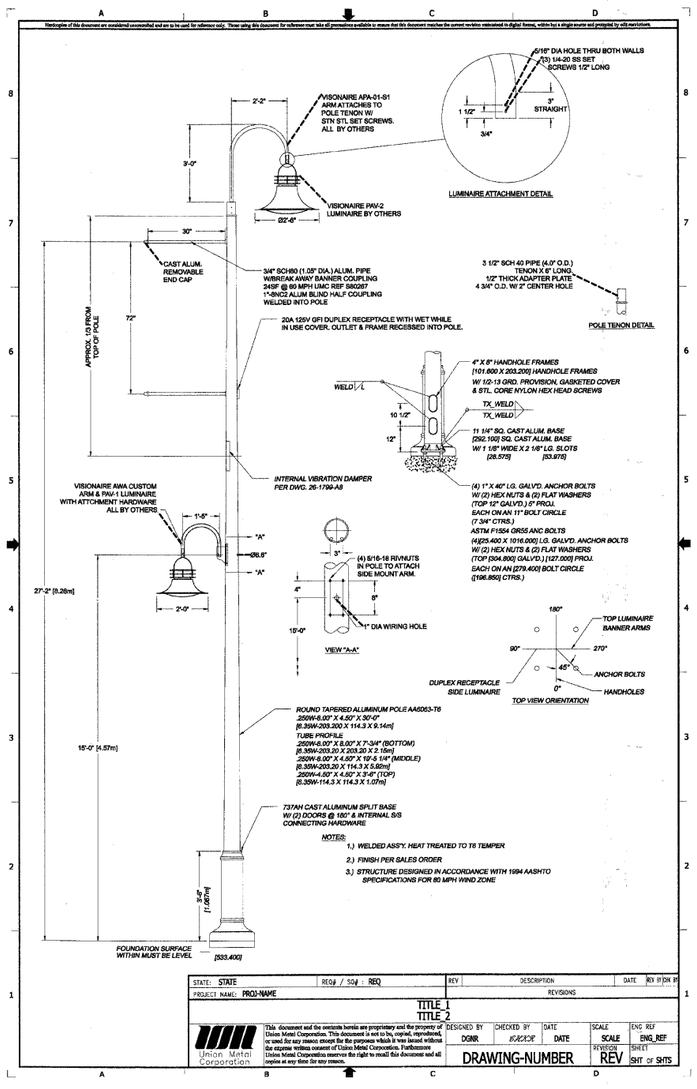

2 Streetlight (Approved Equal)
Scale: NTS

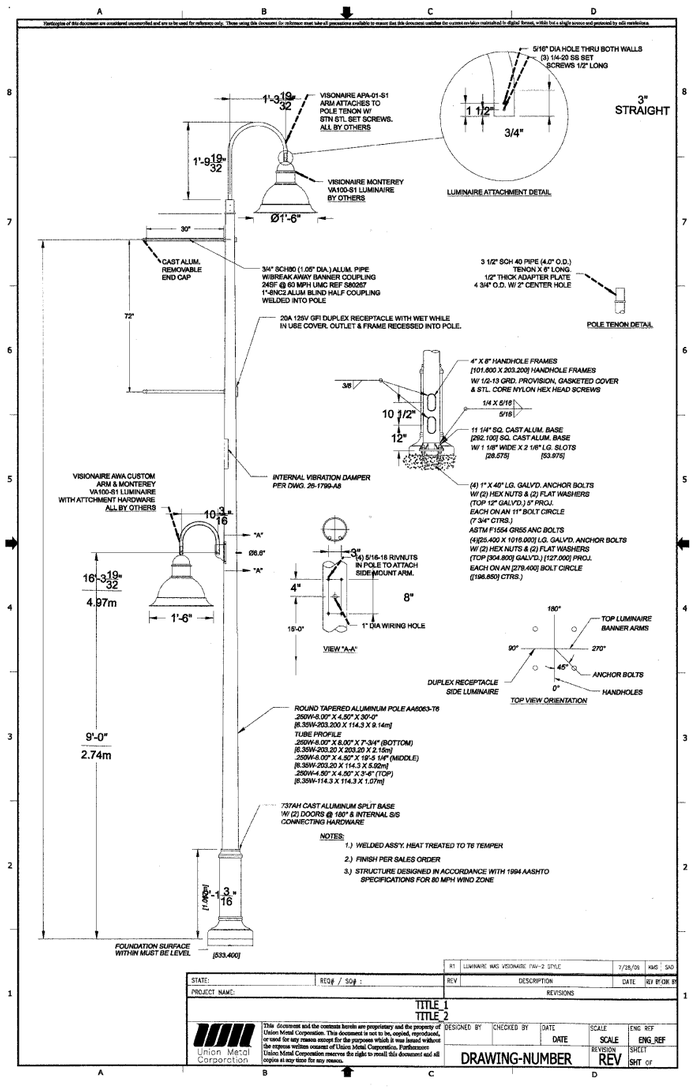

3 Streetlight (Approved Equal)
Scale: NTS

FILE NAME = DIRTE38-sht-landscp28.dgn	USER NAME = IDOT	DESIGNED - SC	REVISED -
		DRAWN - DG	REVISED -
	PLOT SCALE = 20.0000 ' / IN.	CHECKED - JB	REVISED -
	PLOT DATE = 3/11/2010	DATE -	REVISED -

STATE OF ILLINOIS
DEPARTMENT OF TRANSPORTATION

LANDSCAPE DETAILS

SCALE: NTS | SHEET NO. 28 OF 28 SHEETS | STA. | TO STA.

F.A.P. RTE.	SECTION	COUNTY	TOTAL SHEETS	SHEET NO.
347	09-00248-00-RS	COOK	274	193
		CONTRACT NO. 63432		
		ILLINOIS FED. AID PROJECT		