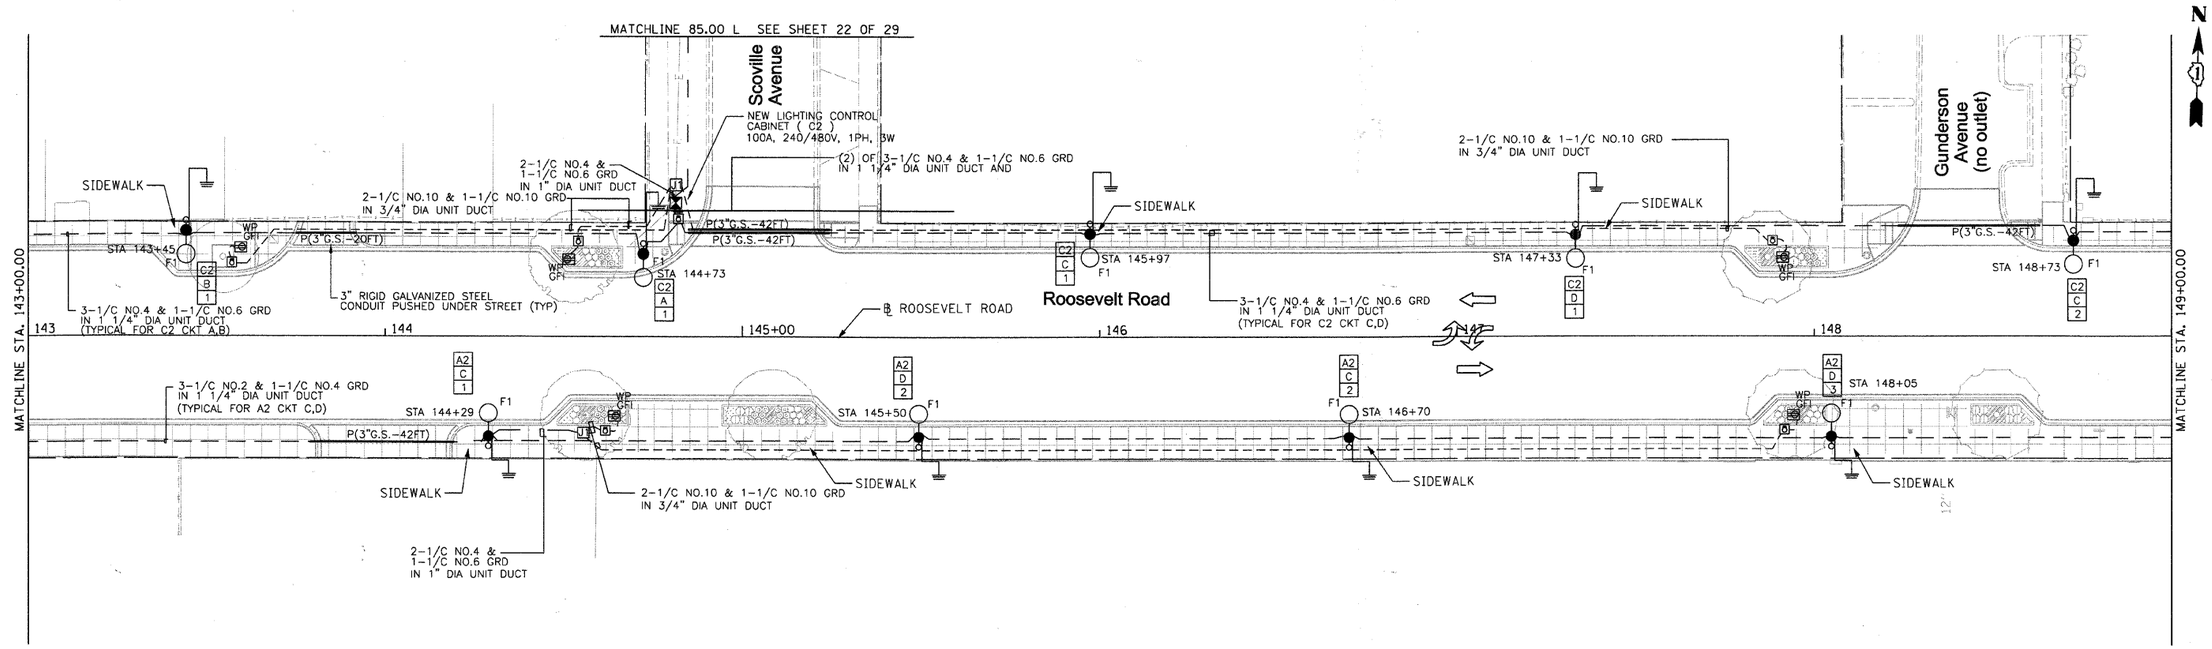

PROPOSED PLAN

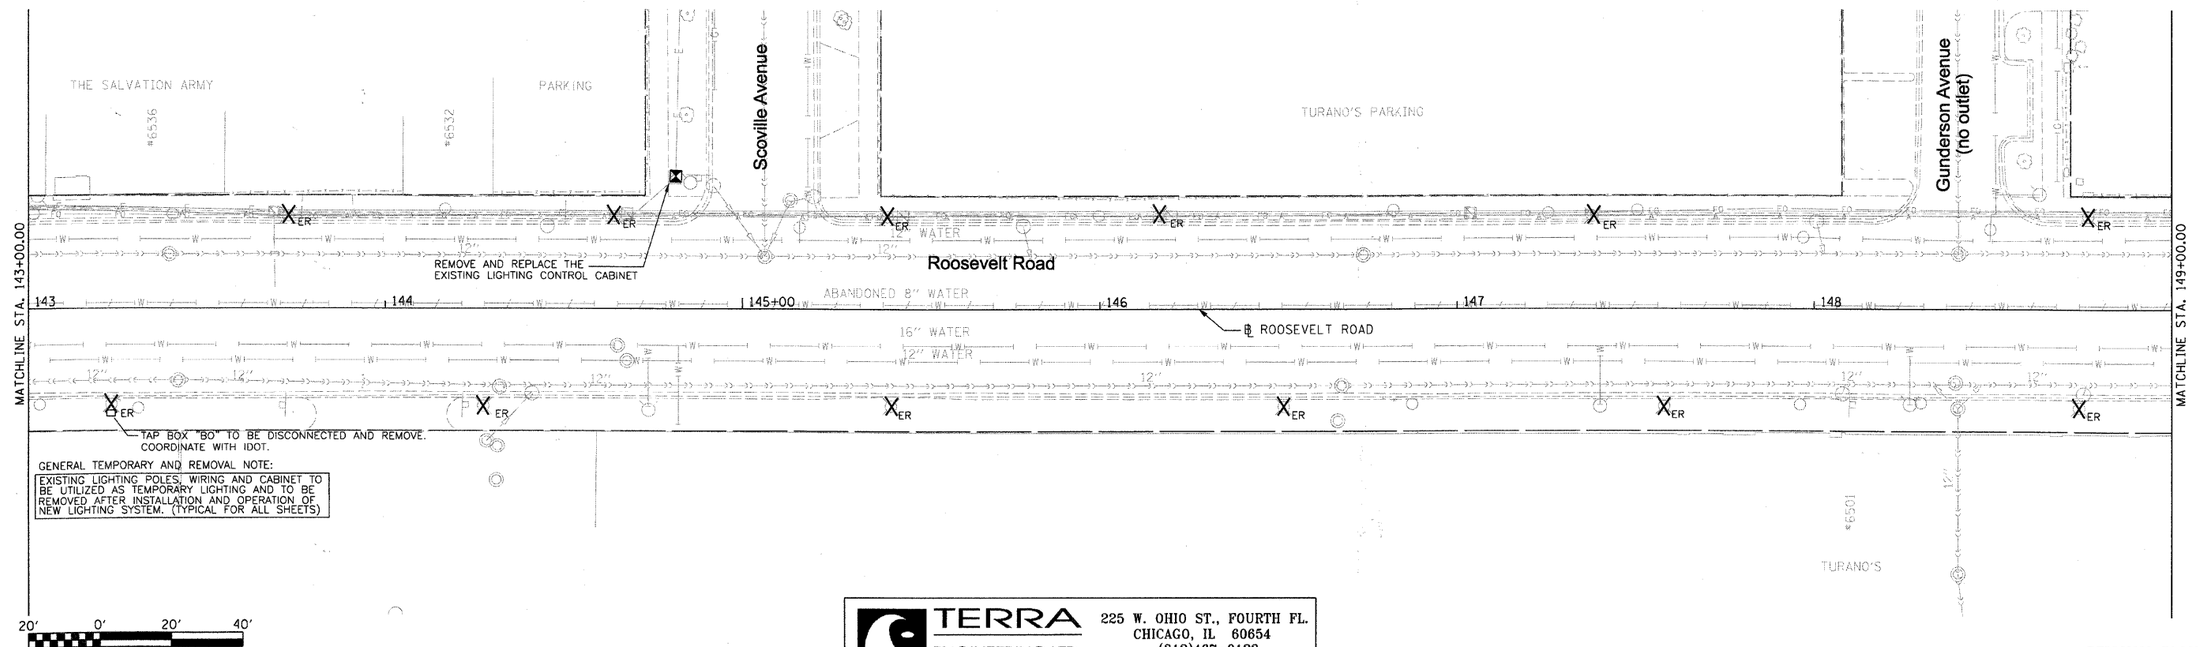

GENERAL TEMPORARY AND REMOVAL NOTE:

EXISTING LIGHTING POLES, WIRING AND CABINET TO BE UTILIZED AS TEMPORARY LIGHTING AND TO BE REMOVED AFTER INSTALLATION AND OPERATION OF NEW LIGHTING SYSTEM. (TYPICAL FOR ALL SHEETS)

REMOVAL PLAN

FILE NAME = DIRTE38-sht-light15.dgn	USER NAME = IDOT	DESIGNED - EE	REVISED -
		DRAWN - PY	REVISED -
	PLOT SCALE = 20.0000 ' / IN.	CHECKED - JB	REVISED -
	PLOT DATE = 3/11/20.0	DATE -	REVISED -

TERRA ENGINEERING LTD.
225 W. OHIO ST., FOURTH FL.
CHICAGO, IL 60654
(312)467-0123

STATE OF ILLINOIS
DEPARTMENT OF TRANSPORTATION

LIGHTING INSTALLATION AND REMOVAL PLAN

SCALE: 1" = 20' | SHEET NO. 15 OF 29 SHEETS | STA. 143+00.00 TO STA. 149+00.00

F.A.P. RTE.	SECTION	COUNTY	TOTAL SHEETS	SHEET NO.
347	09-00248-00-RS	COOK	274	235
		CONTRACT NO. 63432		
		ILLINOIS FED. AID PROJECT		