CONTRACT NO 66542

F.A.I. RTE.	SECTION	COUNTY	TOTAL SHEETS	SHEET NO.
80	(50-3)HBK	LASALLE	492	62
STA.		TO STA.		
FED. ROAD DIST. NO.	ILLINOIS	FED. AID PROJECT		

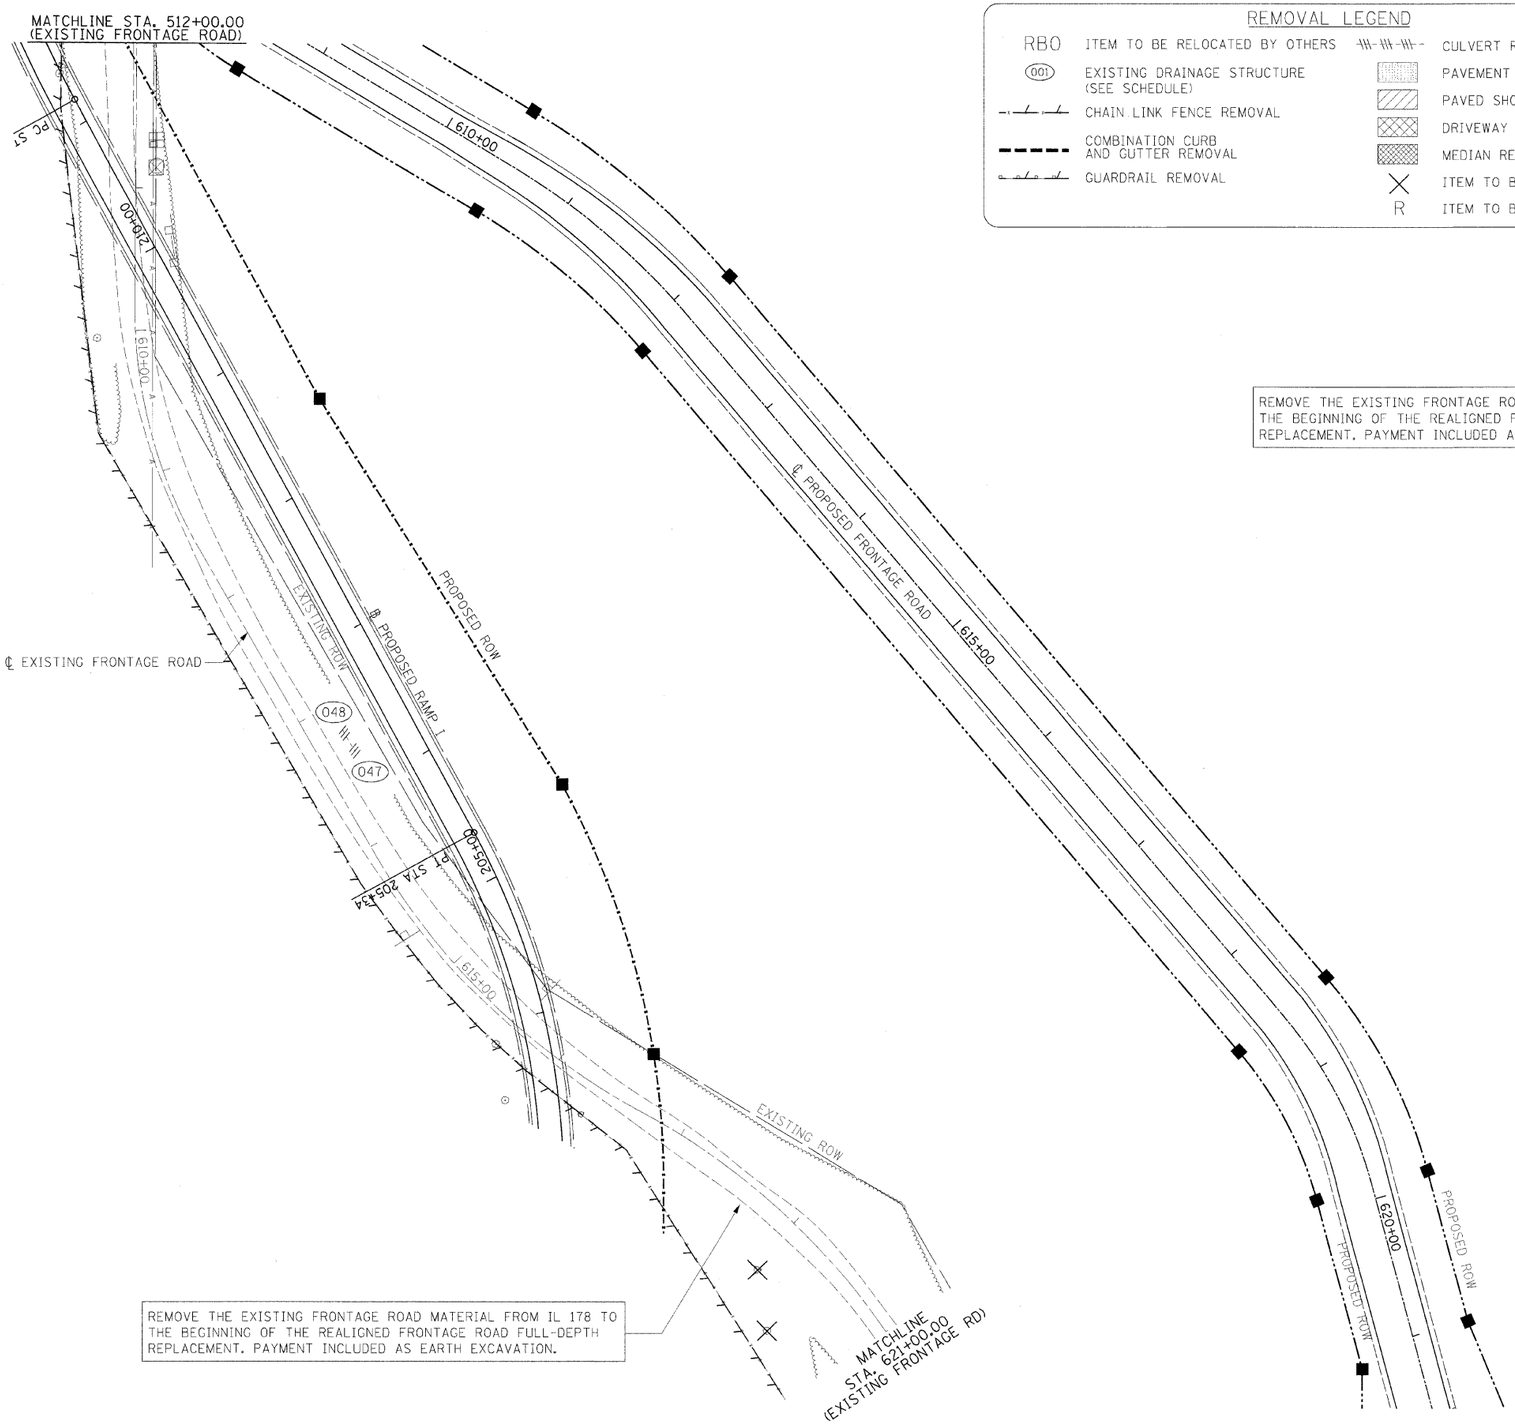

REMOVE THE EXISTING FRONTAGE ROAD MATERIAL FROM IL 178 TO THE BEGINNING OF THE REALIGNED FRONTAGE ROAD FULL-DEPTH REPLACEMENT. PAYMENT INCLUDED AS EARTH EXCAVATION.

REMOVAL LEGEND

RBO	ITEM TO BE RELOCATED BY OTHERS		CULVERT REMOVAL
001	EXISTING DRAINAGE STRUCTURE (SEE SCHEDULE)		PAVEMENT REMOVAL
	CHAIN LINK FENCE REMOVAL		PAVED SHOULDER REMOVAL
	COMBINATION CURB AND GUTTER REMOVAL		DRIVEWAY PAVEMENT REMOVAL
	GUARDRAIL REMOVAL		MEDIAN REMOVAL
		X	ITEM TO BE REMOVED
		R	ITEM TO BE RELOCATED

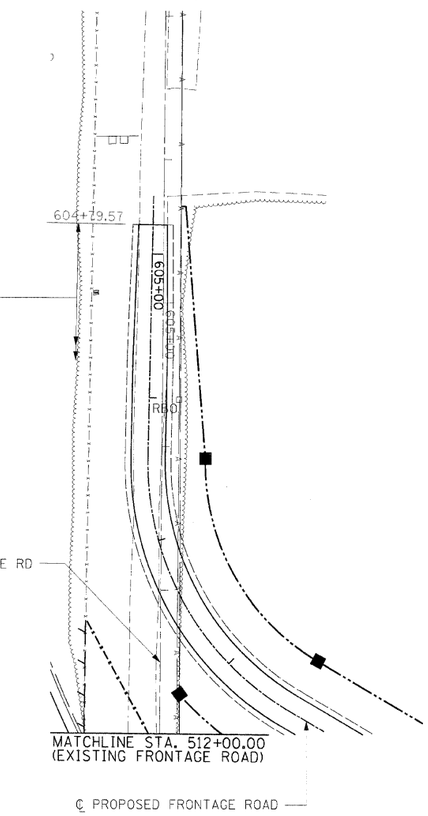

REMOVE THE EXISTING FRONTAGE ROAD MATERIAL FROM IL 178 TO THE BEGINNING OF THE REALIGNED FRONTAGE ROAD FULL-DEPTH REPLACEMENT. PAYMENT INCLUDED AS EARTH EXCAVATION.

NOTES:

1. EXISTING SIGN REMOVALS ARE SHOWN ON THE SIGN REMOVAL PLAN.
2. EXISTING PIPE UNDERDRAINS AND EXISTING HEADWALLS FOR PIPE UNDERDRAINS ARE TO BE REMOVED AND INCLUDED WITH PAYMENT FOR EARTH EXCAVATION.

50 0 50 100
SCALE: 1" = 50'

REVISIONS	
NAME	DATE

ILLINOIS DEPARTMENT OF TRANSPORTATION

REMOVAL PLAN
FRONTAGE ROAD
STA. 603+00.00 TO STA. 621+00.00

SCALE: VERT. HORIZ.
DATE
DRAWN BY
CHECKED BY

© Copyright Hanson Professional Services Inc. 2009

HANSON
Hanson Professional Services Inc.
1525 South Sixth Street
Springfield, Illinois 62703-2886
Offices Nationwide

MODEL NAME = Frontage Road
PLOT DATE = 12-23-2009
FILE NAME = C:\PW_Export\D-110REM.dgn
PLOT SCALE = 50.0000 ' / in.
USER NAME = JohnsBR944

LAYOUT		
DRAWN	MTW	10/1/07
REVIEWED		