CONTRACT NO. 66542

F.A.I RTE.	SECTION	COUNTY	TOTAL SHEETS	SHEET NO.
80	(50-3)HBK	LASALLE	492	65
STA. 200+00.00		TO STA. 214+00.00		
FED. ROAD DIST. NO.	ILLINOIS	FED. AID PROJECT		

PRIOR TO BEGINNING CONSTRUCTION PLACE TEMPORARY CONSTRUCTION FENCE AROUND IDNR RADIO BEACON & BURIED ANTENNA. THE FIELD ENGINEER WILL LOCATE THE PLACEMENT OF THE FENCE. THE CONTRACTOR SHALL MAINTAIN THE FENCE FOR THE DURATION OF CONSTRUCTION.

PROP. CURVE I-1
PI STA. = 204+09.78
Δ = 28° 38′ 00″ (LT)
D = 11° 14′ 04″
R = 510.00′
T = 130.16′
L = 254.87′
E = 16.35′
S.E. = 6.0%
S.E. TRANSITION = 165′
P.C. STA. = 202+79.62
P.T. STA. = 205+34.49

PROP. CURVE I-2
PI STA. = 213+04.18
Δ = 27° 31′ 18″ (RT)
D = 7° 29′ 23″
R = 765.00′
T = 187.35′
L = 367.46′
E = 22.61′
S.E. = 8.0%
S.E. TRANSITION = 319′
P.C. STA. = 211+16.83
P.T. STA. = 214+84.30

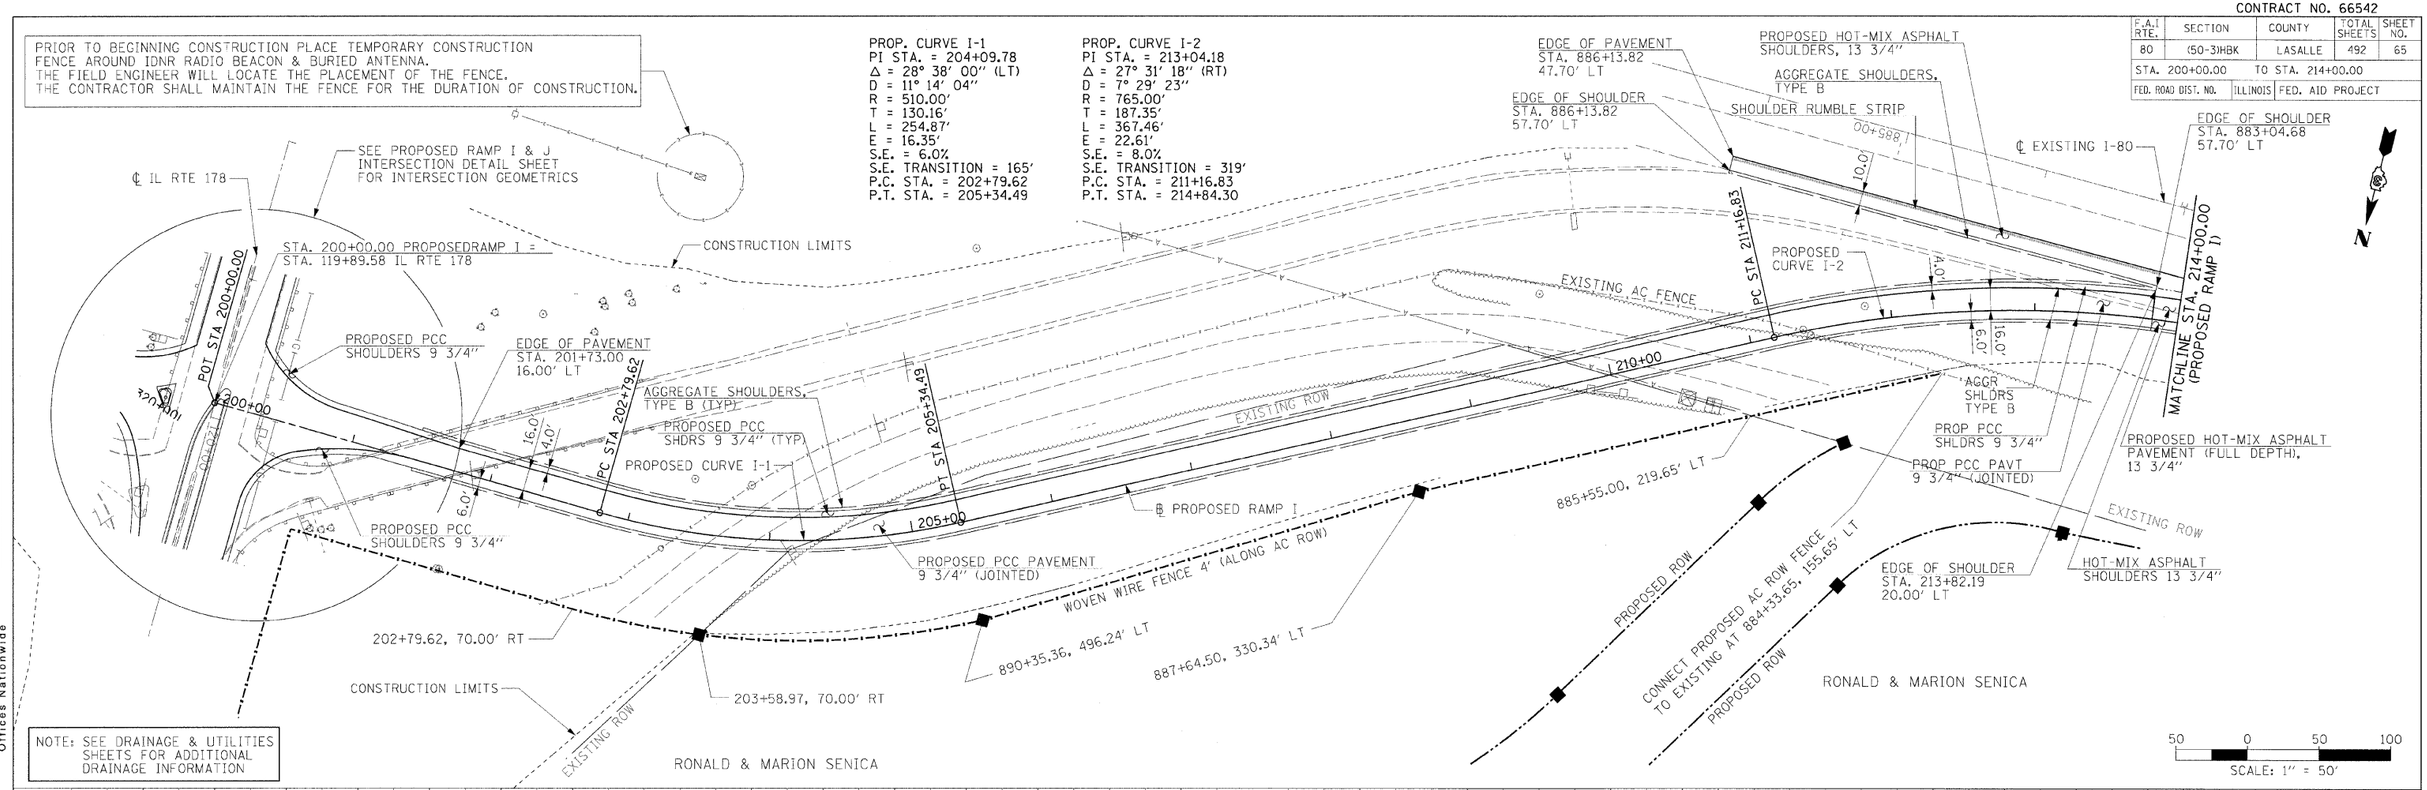

NOTE: SEE DRAINAGE & UTILITIES SHEETS FOR ADDITIONAL DRAINAGE INFORMATION

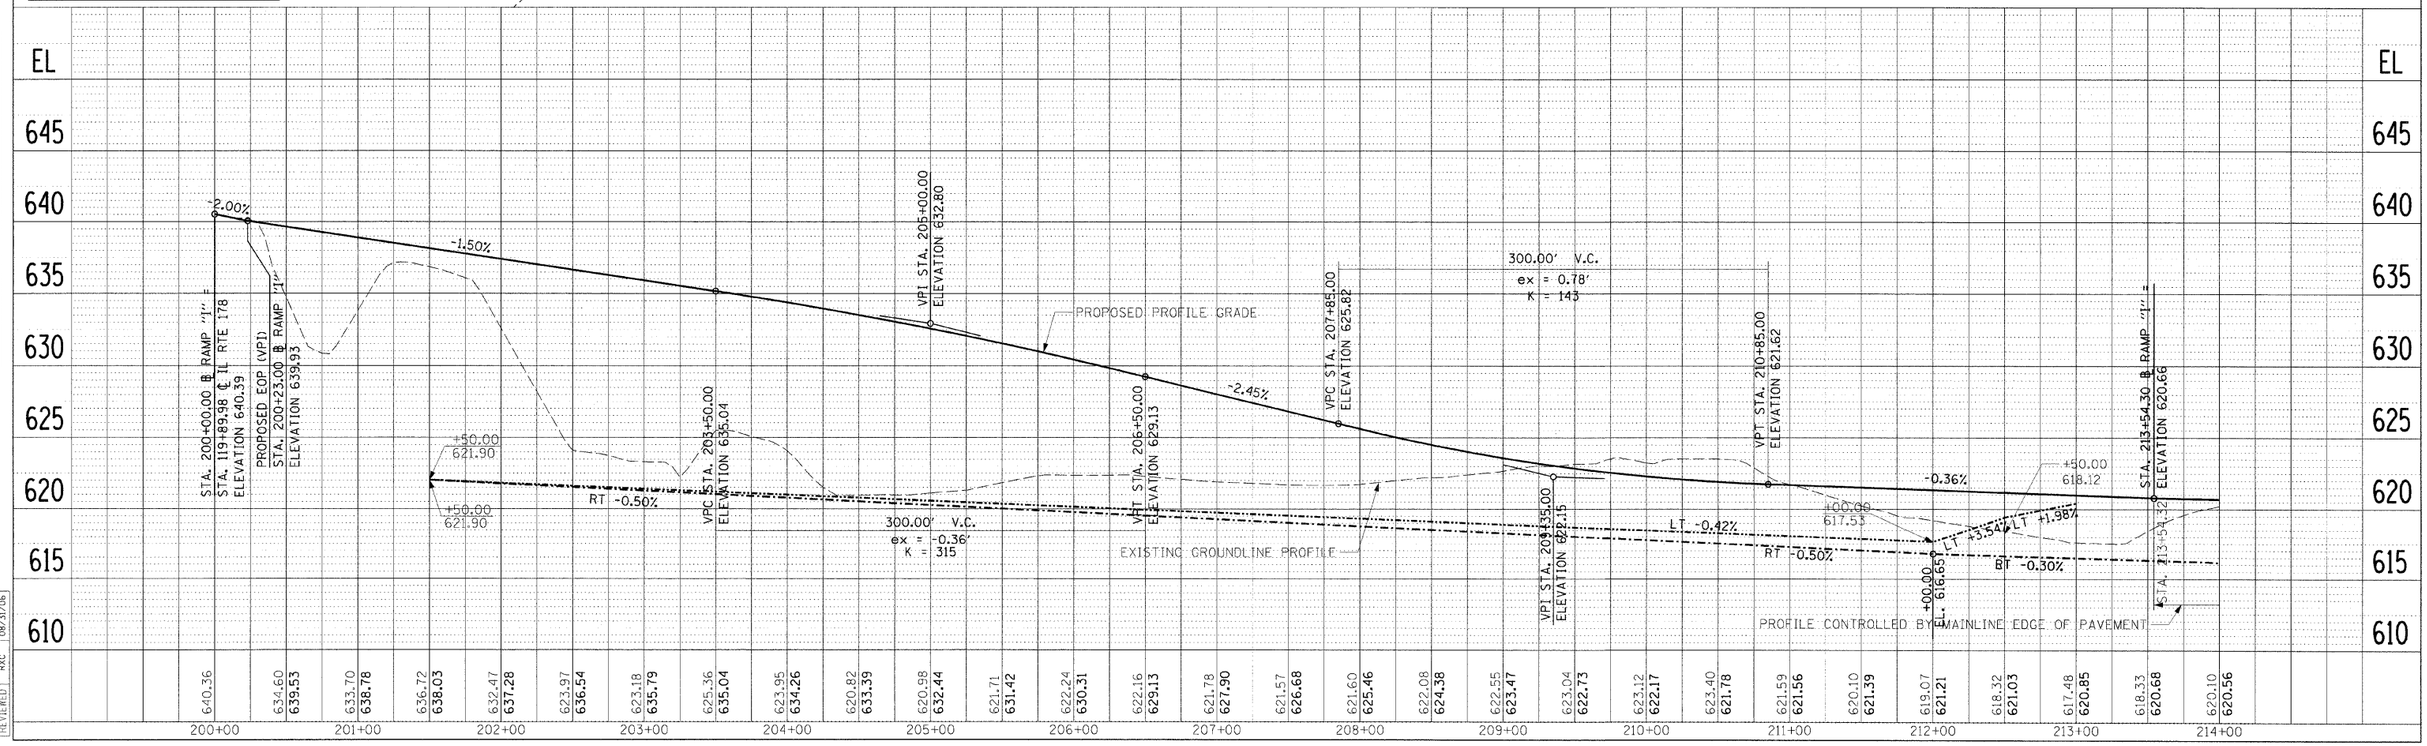

PROPOSED RAMP I

© Copyright Hanson Professional Services Inc. 2009

HANSON
Hanson Professional Services Inc.
1525 South Sixth Street
Springfield, Illinois 62703-2886
Offices Nationwide

PLAN: SURVEYED, PLOTTED, ALL DIM'S CHECKED, ALL OP WAY CHECKED, CADD FILE NAME, NOTE BOOK, NO., BY, DATE

PROFILE: SURVEYED, PLOTTED, ALL DIM'S CHECKED, BM's NOTED, STRUCTURE NOTATNS CHKD, NOTE BOOK, NO., BY, DATE

LAYOUT	MEW	01/06/06
DRAWN	MEW	01/06/06
REVIEWED	RXC	08/31/06

MODEL NAME = Ramp I Sht 1
PLOT DATE = 12-23-2009
FILE NAME = C:\PW_Exor-NC-783_Ridgn
PLOT SCALE = 50.0000 ' / in.
USER NAME = John-8894