CONTRACT NO. 66542

F.A.I RTE.	SECTION	COUNTY	TOTAL SHEETS	SHEET NO.
80	(50-3)HBK	LASALLE	492	69
STA. 399+69.44		TO STA. 414+00.00		
FED. ROAD DIST. NO.	ILLINOIS	FED. AID PROJECT		

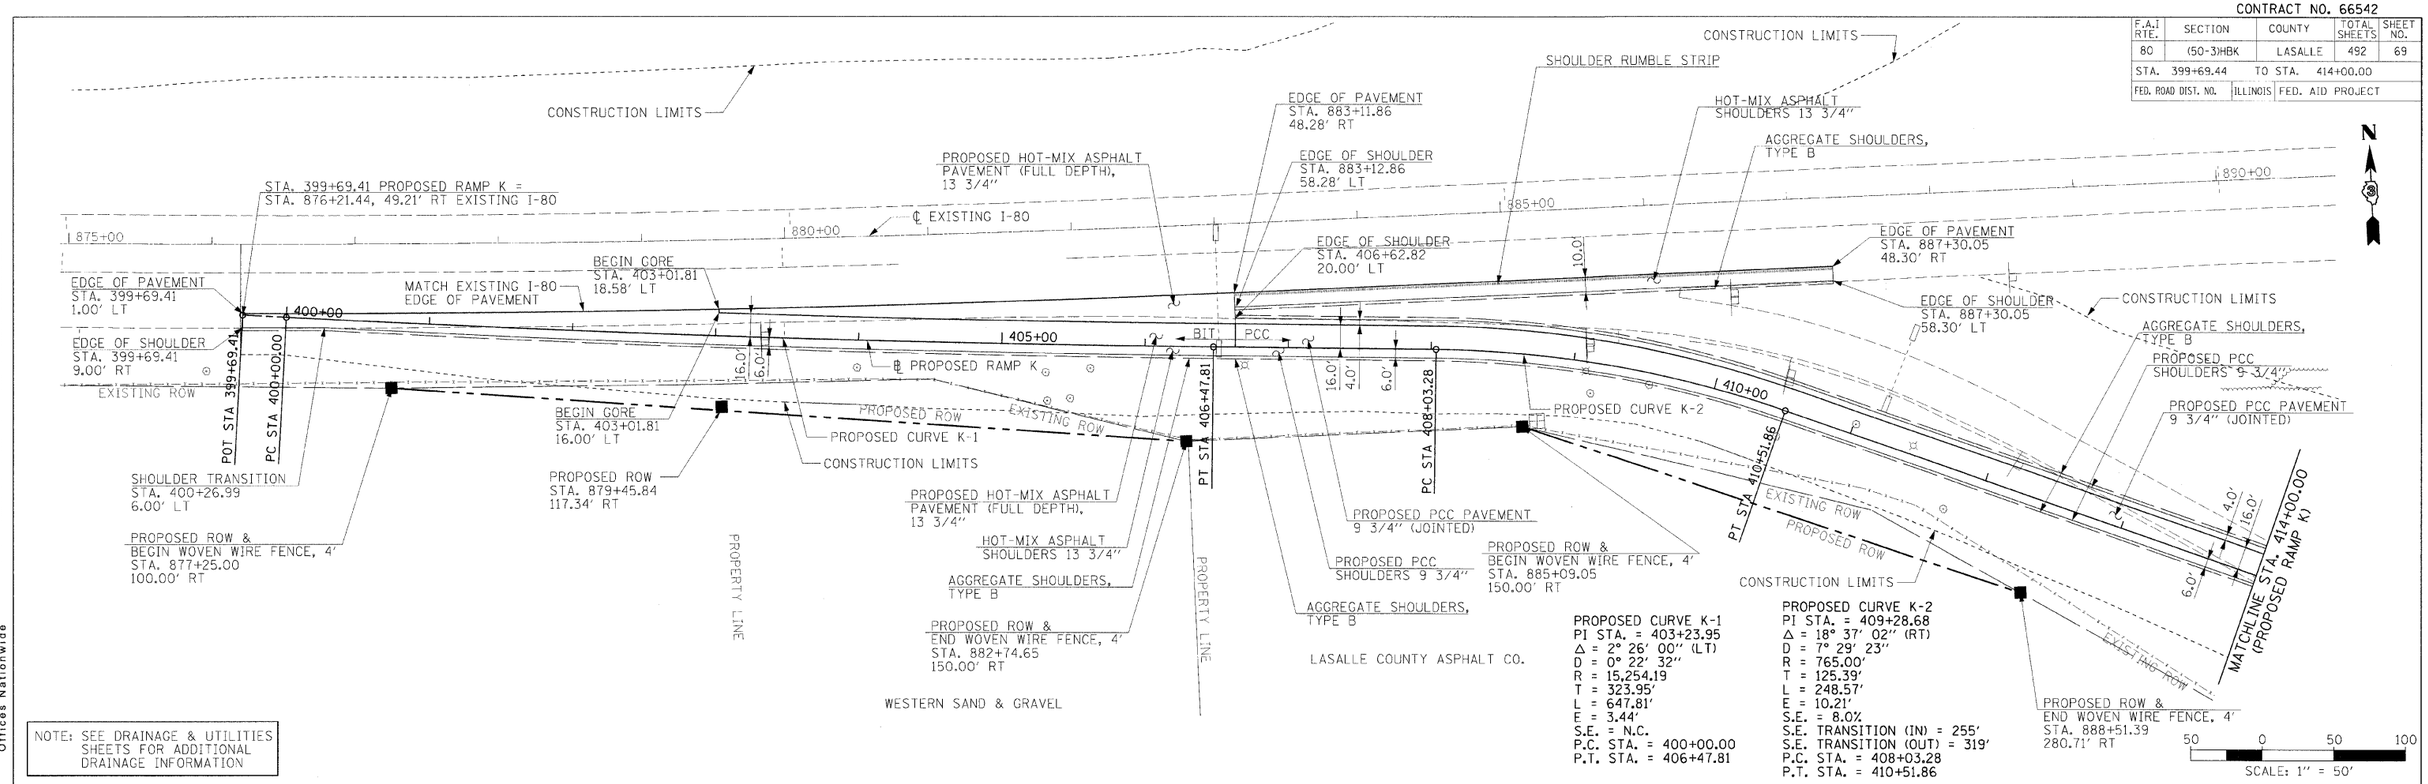

PROPOSED CURVE K-1
PI STA. = 403+23.95
Δ = 2° 26' 00" (LT)
D = 0° 22' 32"
R = 15,254.19
T = 323.95'
L = 647.81'
E = 3.44'
S.E. = N.C.
P.C. STA. = 400+00.00
P.T. STA. = 406+47.81

PROPOSED CURVE K-2
PI STA. = 409+28.68
Δ = 18° 37' 02" (RT)
D = 7° 29' 23"
R = 765.00'
T = 125.39'
L = 248.57'
E = 10.21'
S.E. = 8.0%
S.E. TRANSITION (IN) = 255'
S.E. TRANSITION (OUT) = 319'
P.C. STA. = 408+03.28
P.T. STA. = 410+51.86

NOTE: SEE DRAINAGE & UTILITIES SHEETS FOR ADDITIONAL DRAINAGE INFORMATION

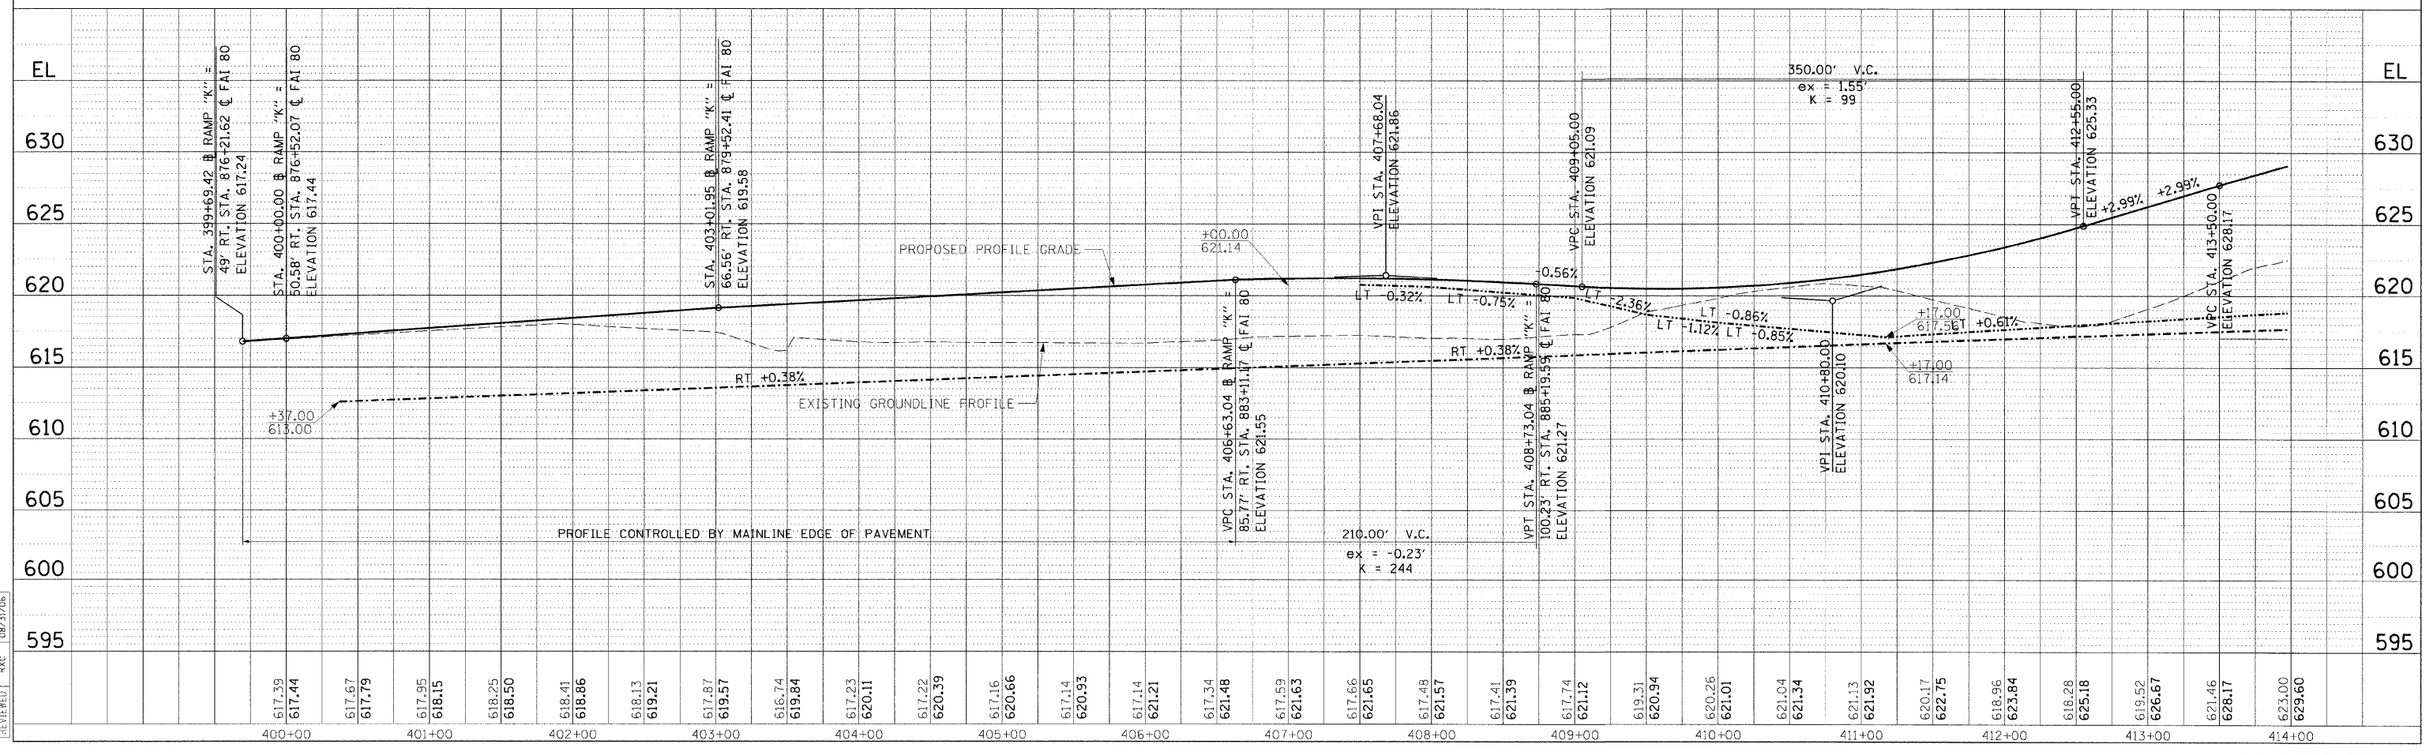

PROPOSED RAMP K

© Copyright Hanson Professional Services Inc. 2009

HANSON
Hanson Professional Services Inc.
1525 South Sixth Street
Springfield, Illinois 62703-2886
Offices Nationwide

PLAN / PROFILE: SURVEYED, PLOTTED, PLOTTED (W/ MAT'L CHECKED), PLOTTED (W/ RT. OF WAY CHECKED), NOTE BOOK, NO., DGN. NOTED, STRUCTURE NO'S ATT'N'S CHKD, CADD FILE NAME, BY, DATE

MODEL NAME = Ramp K Sht 1
PLOT DATE = 12\23\2009
FILE NAME = L:\PW_Exports\C-765_RK.dgn
PLOT SCALE = 50.0000 ' / in.
USER NAME = Jonas2044

LAYOUT	MEW	01/06/06
DRAWN	MEW	01/06/06
REVIEWED	RKC	08/31/06