CONTRACT NO. 66542

F.A.I RTE.	SECTION	COUNTY	TOTAL SHEETS	SHEET NO.
80	(50-3)HBK	LASALLE	492	78
STA. 618+00.00		TO STA. 622+78.63		
FED. ROAD DIST. NO.	ILLINOIS	FED. AID PROJECT		

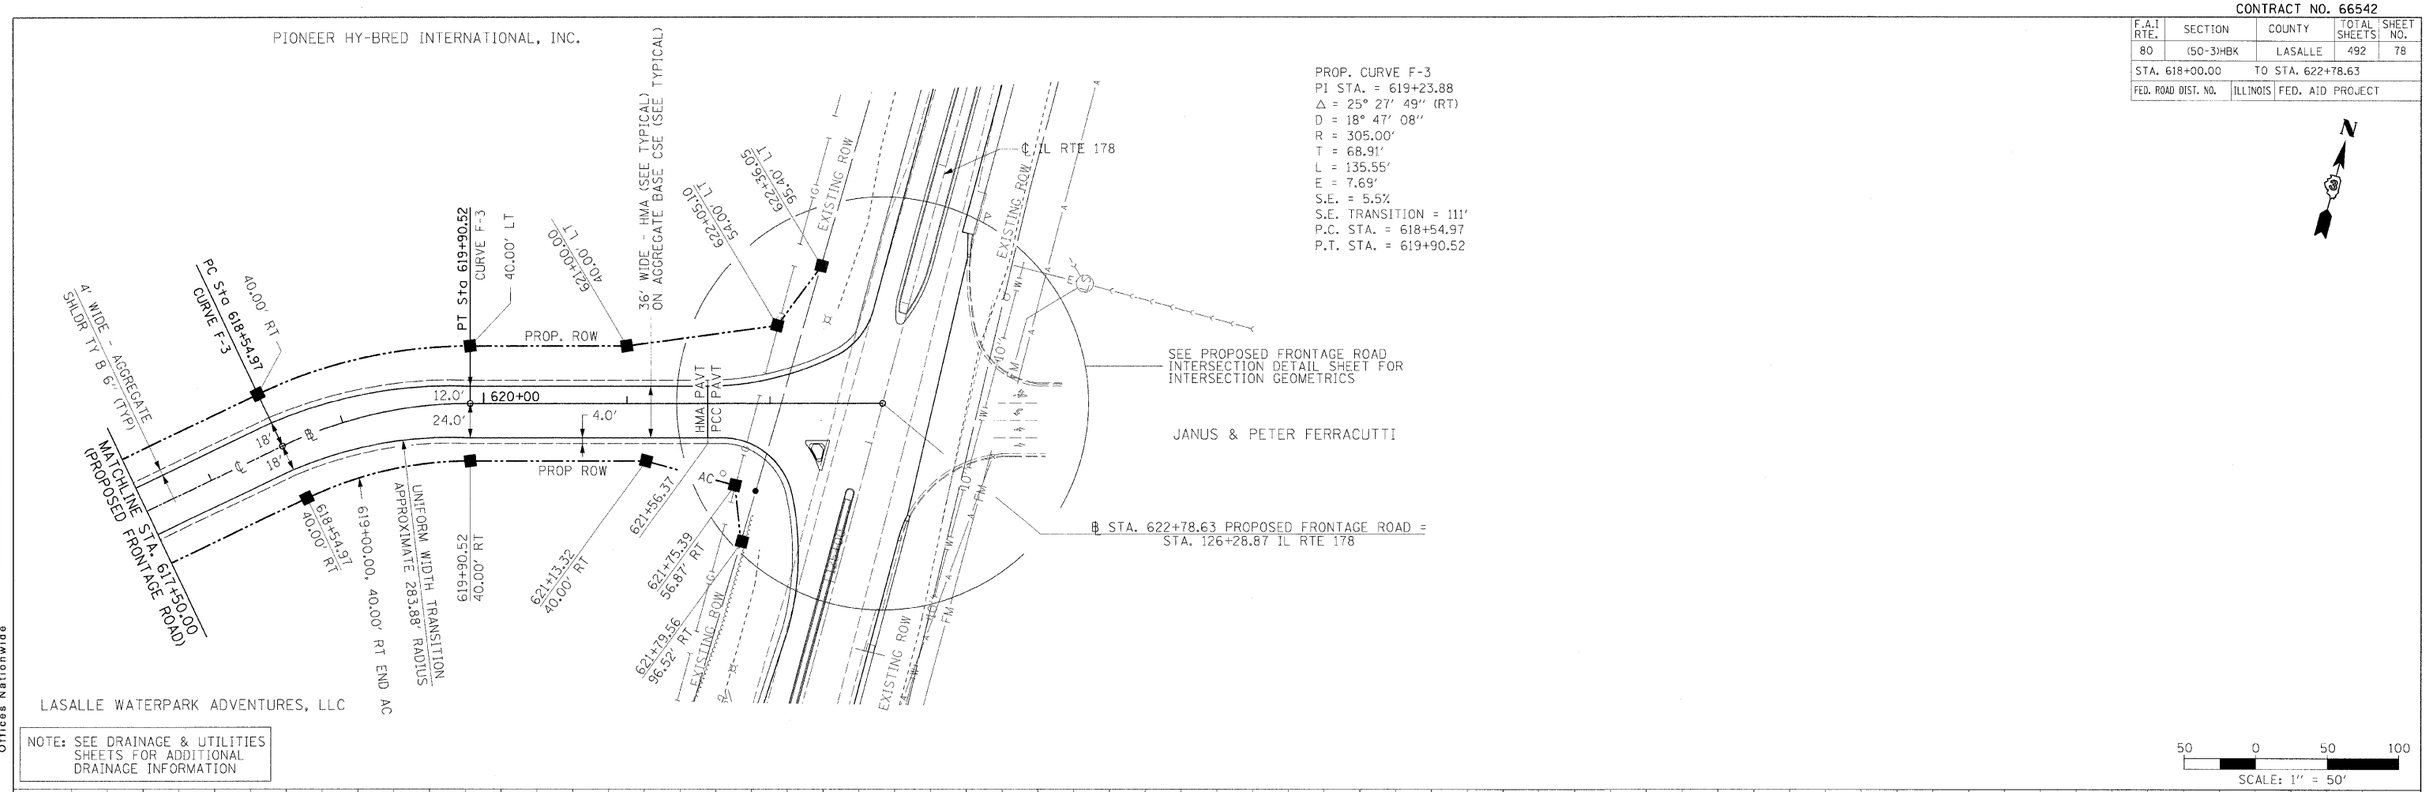

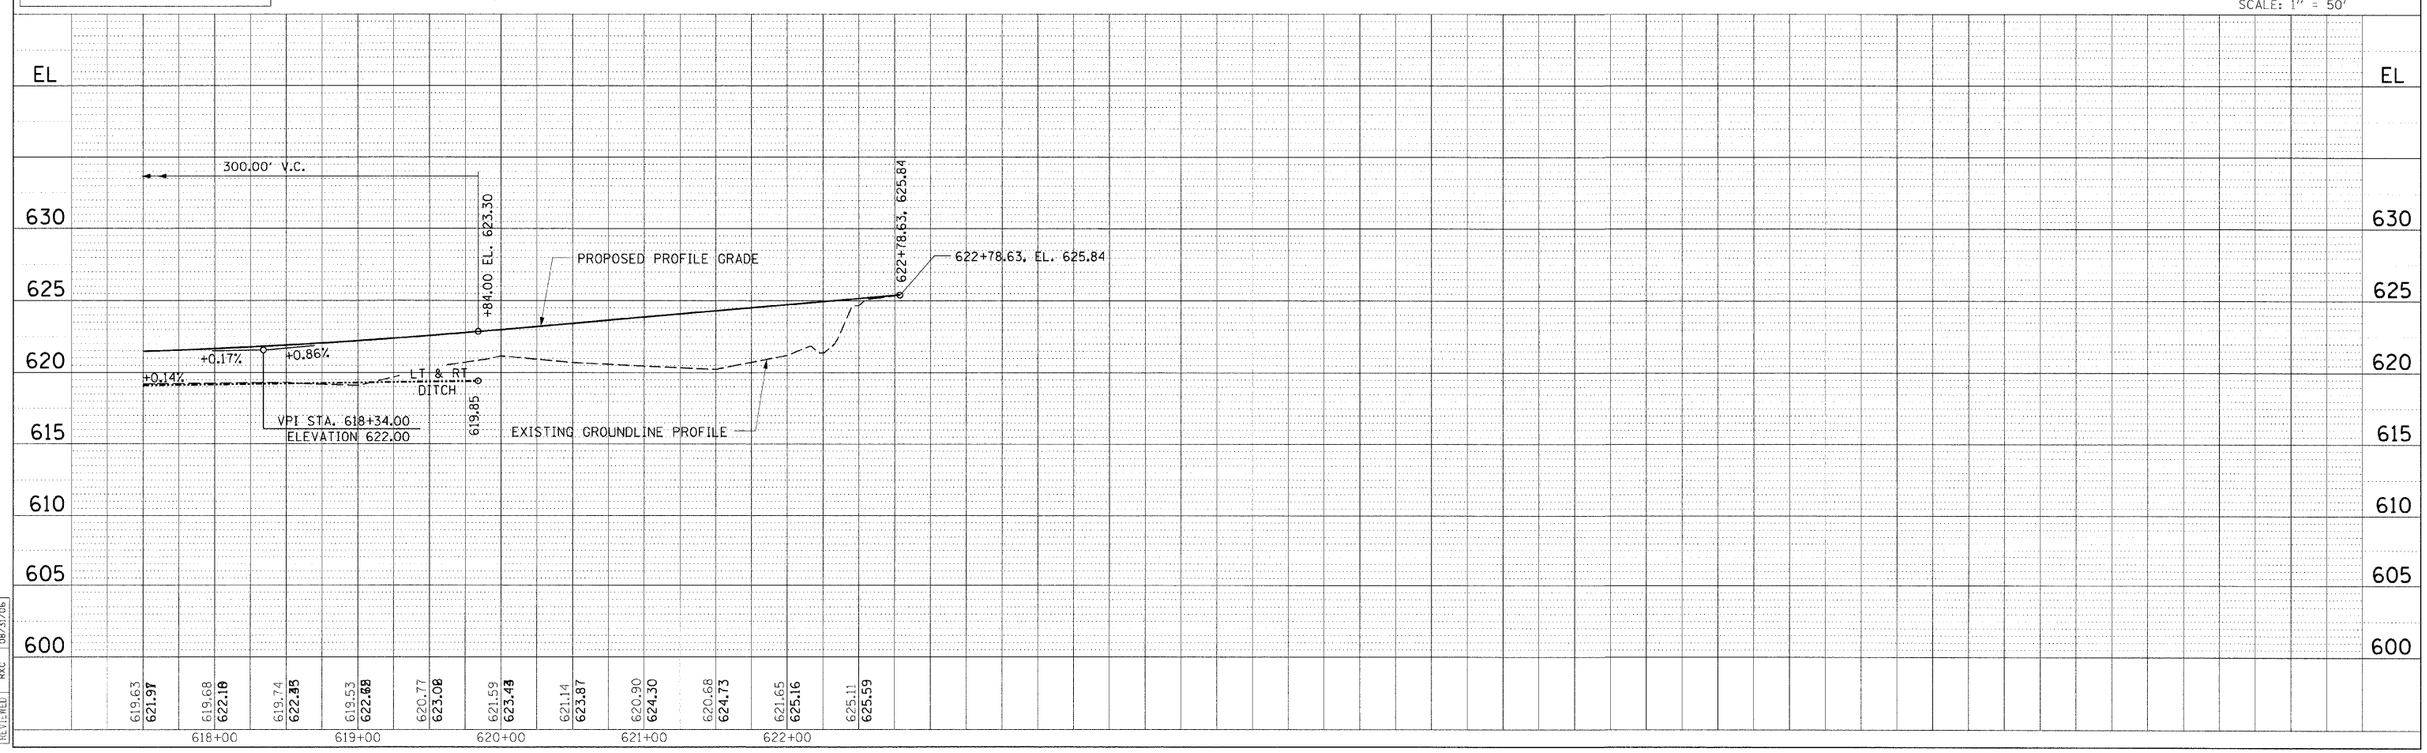

PROPOSED FRONTAGE ROAD

PLAN	BY	DATE
SURVEYED		
PLOTTED		
ALIGNMENT CHECKED		
R/W OF WAY CHECKED		
CADD FILE NAME		
NOTE BOOK NO.		

PROFILE	BY	DATE
SURVEYED		
PLOTTED		
GRADES CHECKED		
B.M. NOTED		
STRUCTURE NOTATNS CK'D		
NOTE BOOK NO.		

HANSON
Hanson Professional Services Inc.
1525 South Sixth Street
Springfield, Illinois 62703-2886
Offices Nationwide

© Copyright Hanson Professional Services Inc. 2009

MODEL NAME = Frontage Rd Sht 2
PLOT DATE = 12\23\2009
FILE NAME = G:\PW_Export\C-782_FR.dgn
PLOT SCALE = 50.0000 ' / in.
USER NAME = Johnsbrad

LAYOUT		
DRAWN		
REVIEWED	RKC	08/31/06