CONTRACT NO. 66542

F.A.I RTE.	SECTION	COUNTY	TOTAL SHEETS	SHEET NO.
80	(50-3)HBK	LASALLE	492	80
STA. 10+00.00	TO STA. 17+36.57			
FED. ROAD DIST. NO.	ILLINOIS	FED. AID PROJECT		

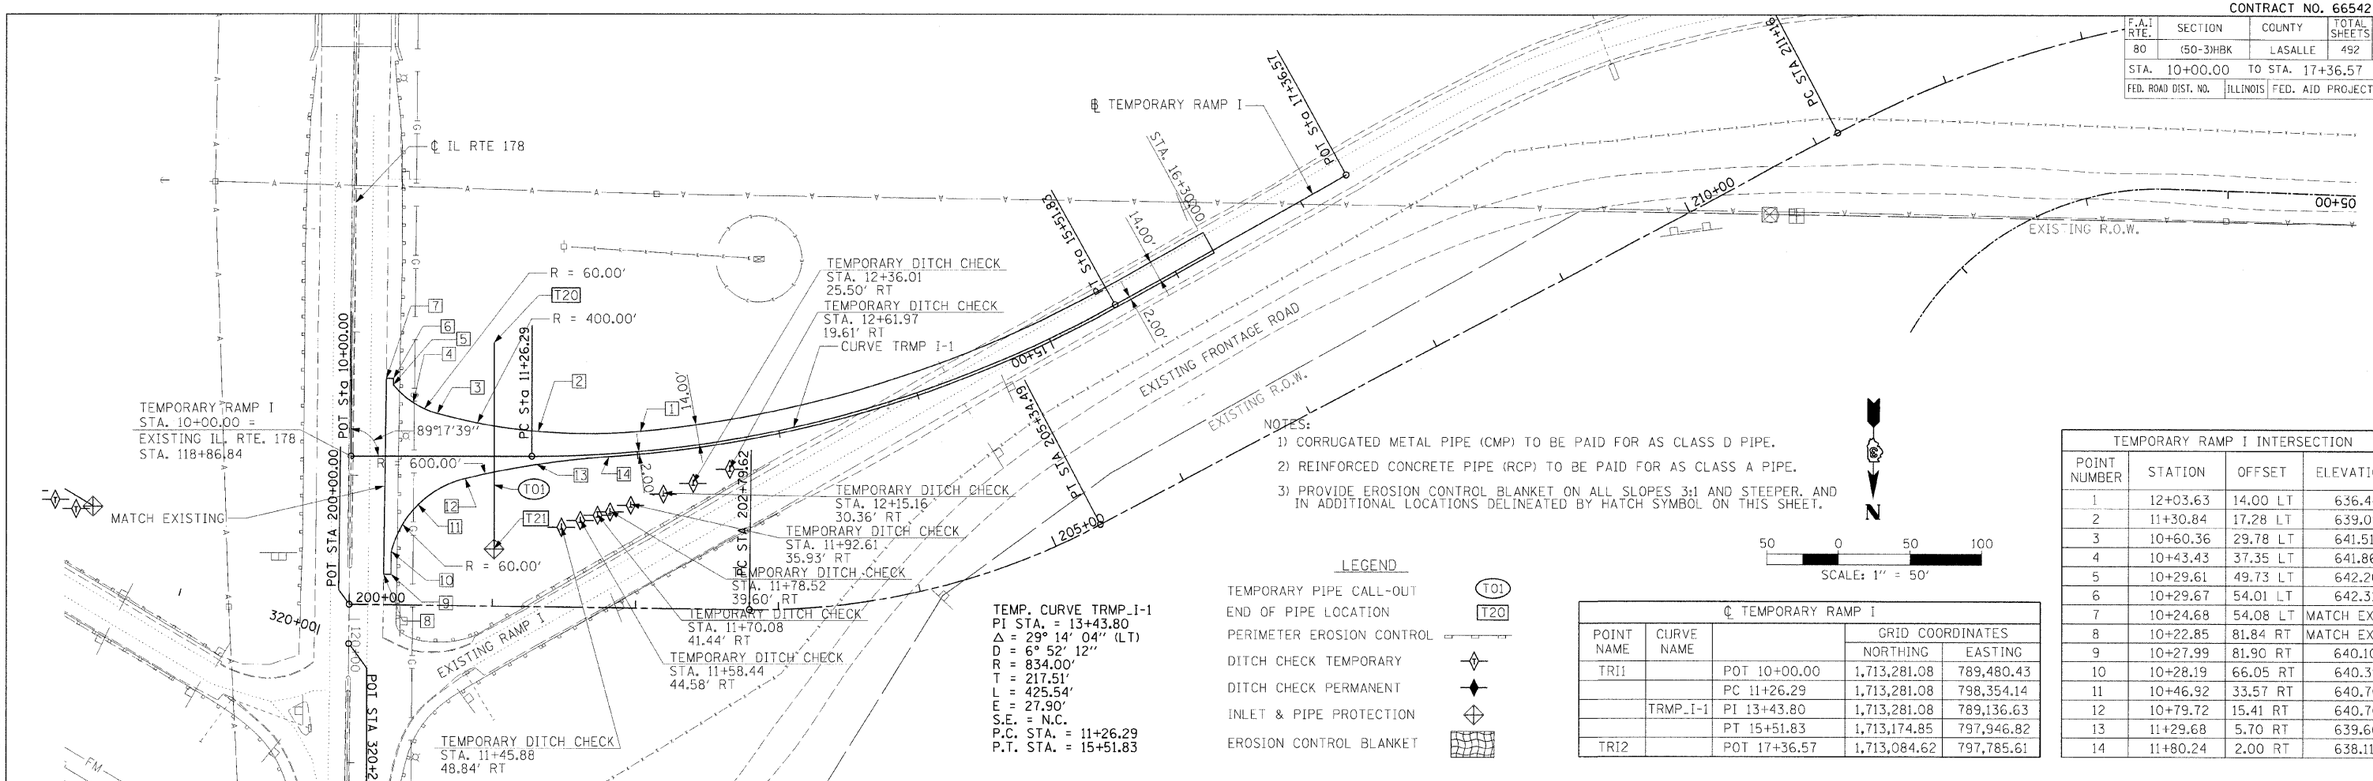

TEMP. CURVE TRMP_I-1
PI STA. = 13+43.80
Δ = 29° 14' 04" (LT)
D = 6° 52' 12"
R = 834.00'
T = 217.51'
L = 425.54'
E = 27.90'
S.E. = N.C.
P.C. STA. = 11+26.29
P.T. STA. = 15+51.83

NOTES:
1) CORRUGATED METAL PIPE (CMP) TO BE PAID FOR AS CLASS D PIPE.
2) REINFORCED CONCRETE PIPE (RCP) TO BE PAID FOR AS CLASS A PIPE.
3) PROVIDE EROSION CONTROL BLANKET ON ALL SLOPES 3:1 AND STEEPER. AND IN ADDITIONAL LOCATIONS DELINEATED BY HATCH SYMBOL ON THIS SHEET.

LEGEND

TEMPORARY PIPE CALL-OUT	T01
END OF PIPE LOCATION	T20
PERIMETER EROSION CONTROL	
DITCH CHECK TEMPORARY	
DITCH CHECK PERMANENT	
INLET & PIPE PROTECTION	
EROSION CONTROL BLANKET	

N

50 0 50 100
SCALE: 1" = 50'

℄ TEMPORARY RAMP I				
POINT NAME	CURVE NAME		GRID COORDINATES NORTHING	GRID COORDINATES EASTING
TRI1		POT 10+00.00	1,713,281.08	789,480.43
		PC 11+26.29	1,713,281.08	798,354.14
	TRMP_I-1	PI 13+43.80	1,713,281.08	789,136.63
		PT 15+51.83	1,713,174.85	797,946.82
TRI2		POT 17+36.57	1,713,084.62	797,785.61

TEMPORARY RAMP I INTERSECTION			
POINT NUMBER	STATION	OFFSET	ELEVATION
1	12+03.63	14.00 LT	636.44
2	11+30.84	17.28 LT	639.09
3	10+60.36	29.78 LT	641.51
4	10+43.43	37.35 LT	641.86
5	10+29.61	49.73 LT	642.26
6	10+29.67	54.01 LT	642.31
7	10+24.68	54.08 LT	MATCH EXIST.
8	10+22.85	81.84 RT	MATCH EXIST.
9	10+27.99	81.90 RT	640.10
10	10+28.19	66.05 RT	640.39
11	10+46.92	33.57 RT	640.76
12	10+79.72	15.41 RT	640.76
13	11+29.68	5.70 RT	639.60
14	11+80.24	2.00 RT	638.11

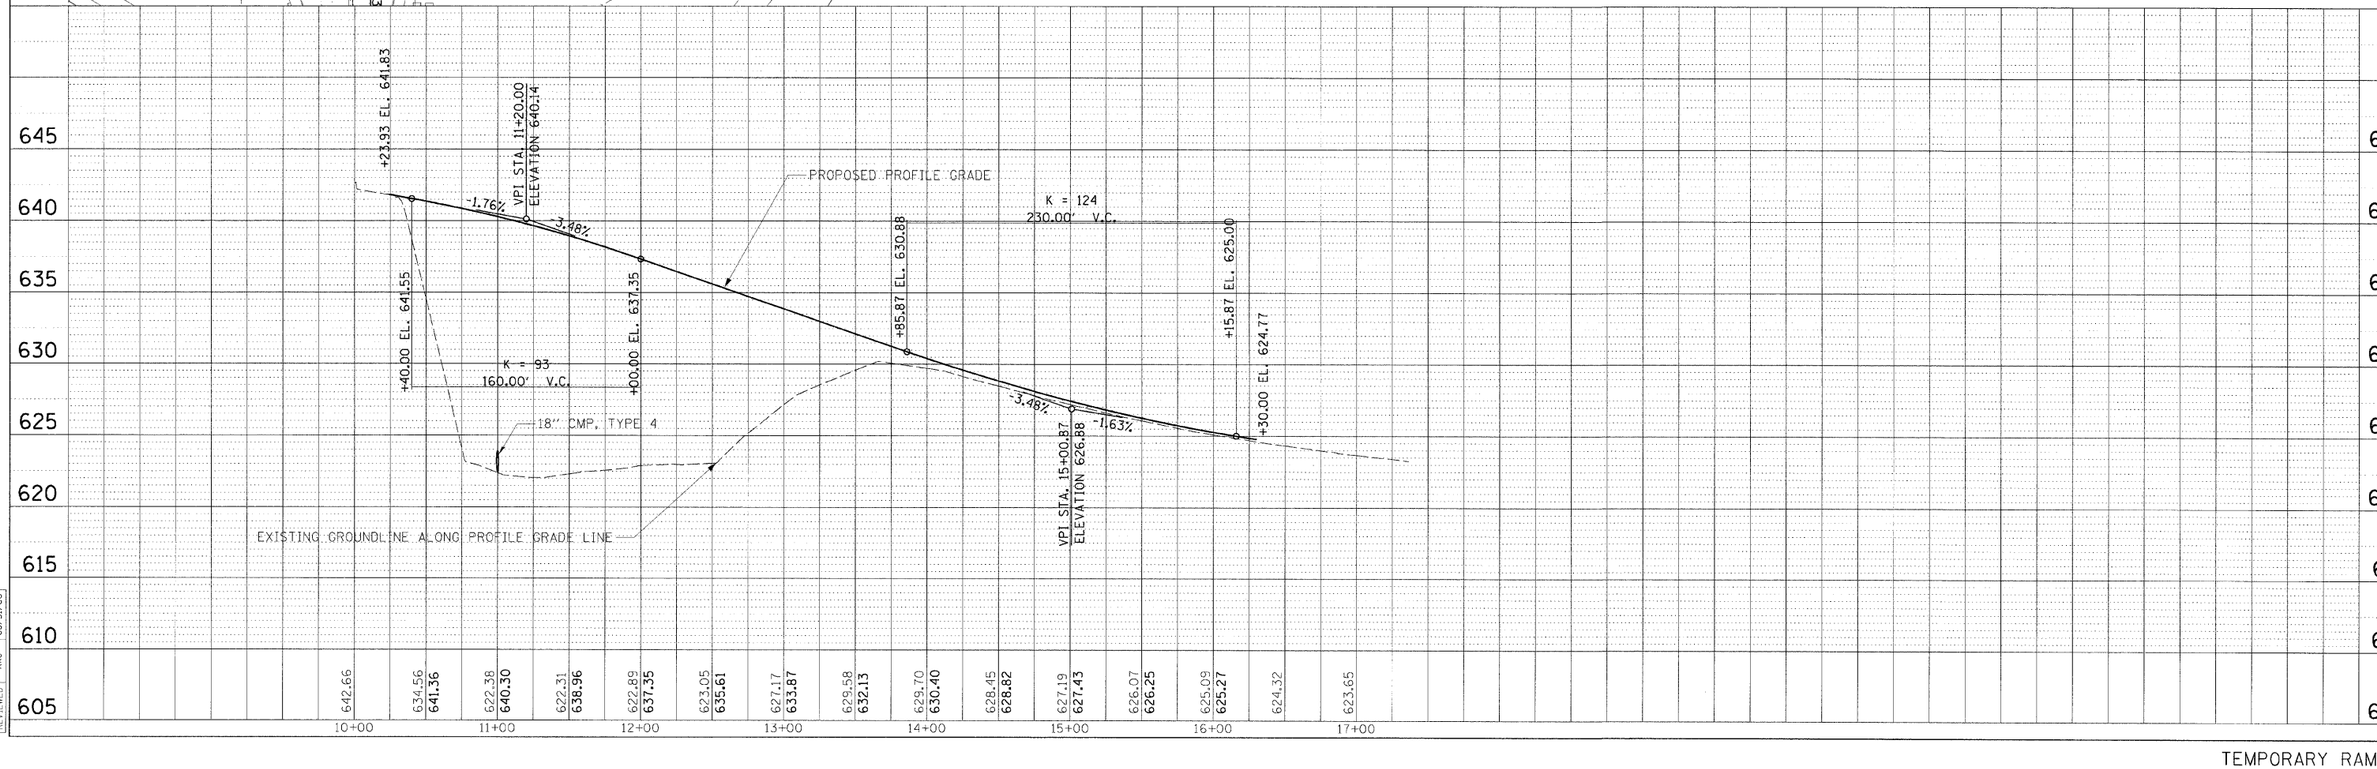

TEMPORARY RAMP I

© Copyright Hanson Professional Services Inc. 2009

HANSON
Hanson Professional Services Inc.
1525 South Sixth Street
Springfield, Illinois 62703-2886
Offices Nationwide

PLAN: SURVEYED, PLOTTED, CROSS CHECKED, ALL NOTED, CADD FILE NAME; NOTE BOOK; NO.; BY; DATE

PROFILE: SURVEYED, PLOTTED, CROSS CHECKED, ALL NOTED, STRUCTURE NOTATIONS CHKD; NOTE BOOK; NO.; BY; DATE

MODEL NAME = Temporary Ramp I
PLOT DATE = 12:23:2009
FILE NAME = C:\PW_Export\C-707.TR.dgn
PLOT SCALE = 50.0000 ' / in.
USER NAME = Jonesd0744

LAYOUT	RSJ	01/19/06
DRAWN	RSJ	01/19/06
REVIEWED	RKC	08/31/06