© Copyright Hanson Professional Services Inc. 2009

HANSON
Hanson Professional Services Inc.
1525 South Sixth Street
Springfield, Illinois 62703-2886
Offices Nationwide

CONTRACT NO 66542

F.A.I. RTE.	SECTION	COUNTY	TOTAL SHEETS	SHEET NO.
80	(50-3)HBK	LASALLE	492	134
STA.	TO STA.			
FED. ROAD DIST. NO.	ILLINOIS	FED. AID PROJECT		

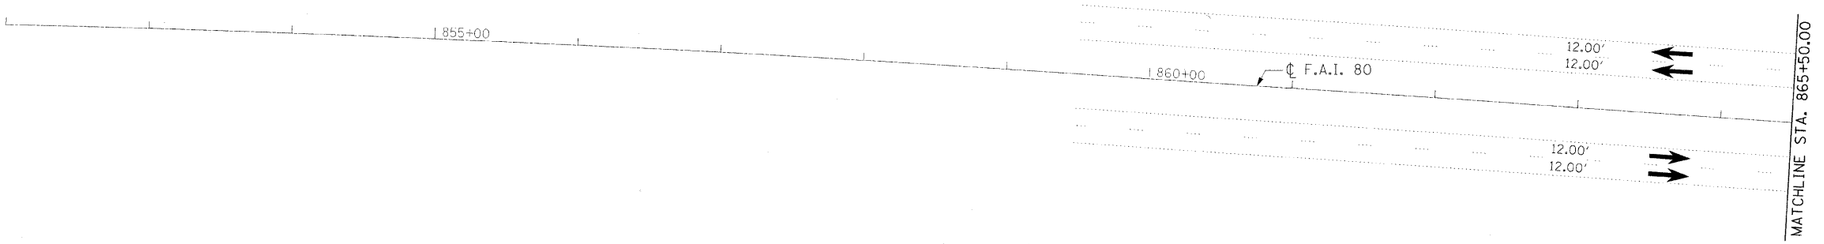

SIGNING LEGEND

RSPA REMOVE SIGN PANEL ASSEMBLY (AT END OF STAGE)
RSP REMOVE SIGN PANEL (AT END OF STAGE)
RLSP RELOCATE SIGN PANEL
RLSPA RELOCATE SIGN PANEL ASSEMBLY
SRIP SIGN TO REMAIN IN PLACE
TAS TEMPORARY ACCESS SIGNS
MOT SIGNS TO BE PAID FOR THROUGH TRAFFIC CONTROL STANDARDS

LEGEND

PREVIOUSLY CONSTRUCTED PERMANENT SHOULDER
CONSTRUCTION AREA
TEMPORARY PAVEMENT
DRUMS OR TYPE II BARRICADES
TRAFFIC FLOW
TEMPORARY CONCRETE BARRIER
TYPE III BARRICADES
SIGN

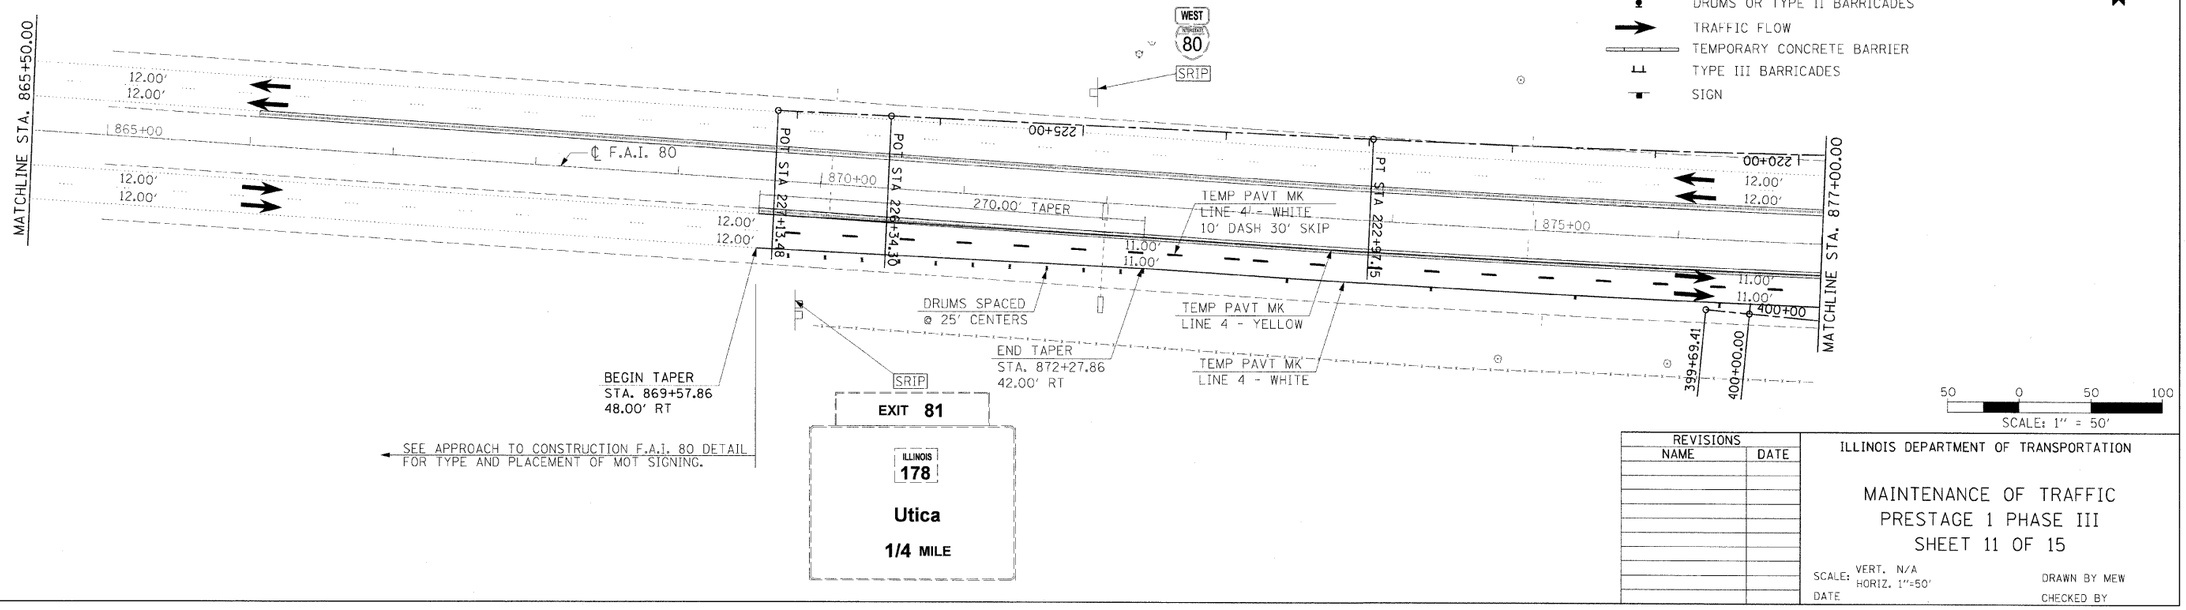

50 0 50 100
SCALE: 1" = 50'

REVISIONS	
NAME	DATE

ILLINOIS DEPARTMENT OF TRANSPORTATION

MAINTENANCE OF TRAFFIC
PRESTAGE 1 PHASE III
SHEET 11 OF 15

SCALE: VERT. N/A
HORIZ. 1"=50'
DATE

DRAWN BY MEW
CHECKED BY

LAYOUT	MEW	5/27/05
DRAWN	MEW	5/27/05
DESIGNED	MTM	10//07

MODEL NAME = PRS 1 Phase III Sht 11
PLOT DATE = 12/23/2009
FILE NAME = C:\PW_Export\IC-1001IC_PS.dgn
PLOT SCALE = 50.0000 ' / in.
USER NAME = Johnsb0944