CONTRACT NO 66542

F.A.I. RTE.	SECTION	COUNTY	TOTAL SHEETS	SHEET NO.
80	(50-3)HBK	LASALLE	492	156
STA.	TO STA.			
FED. ROAD DIST. NO.	ILLINOIS	FED. AID PROJECT		

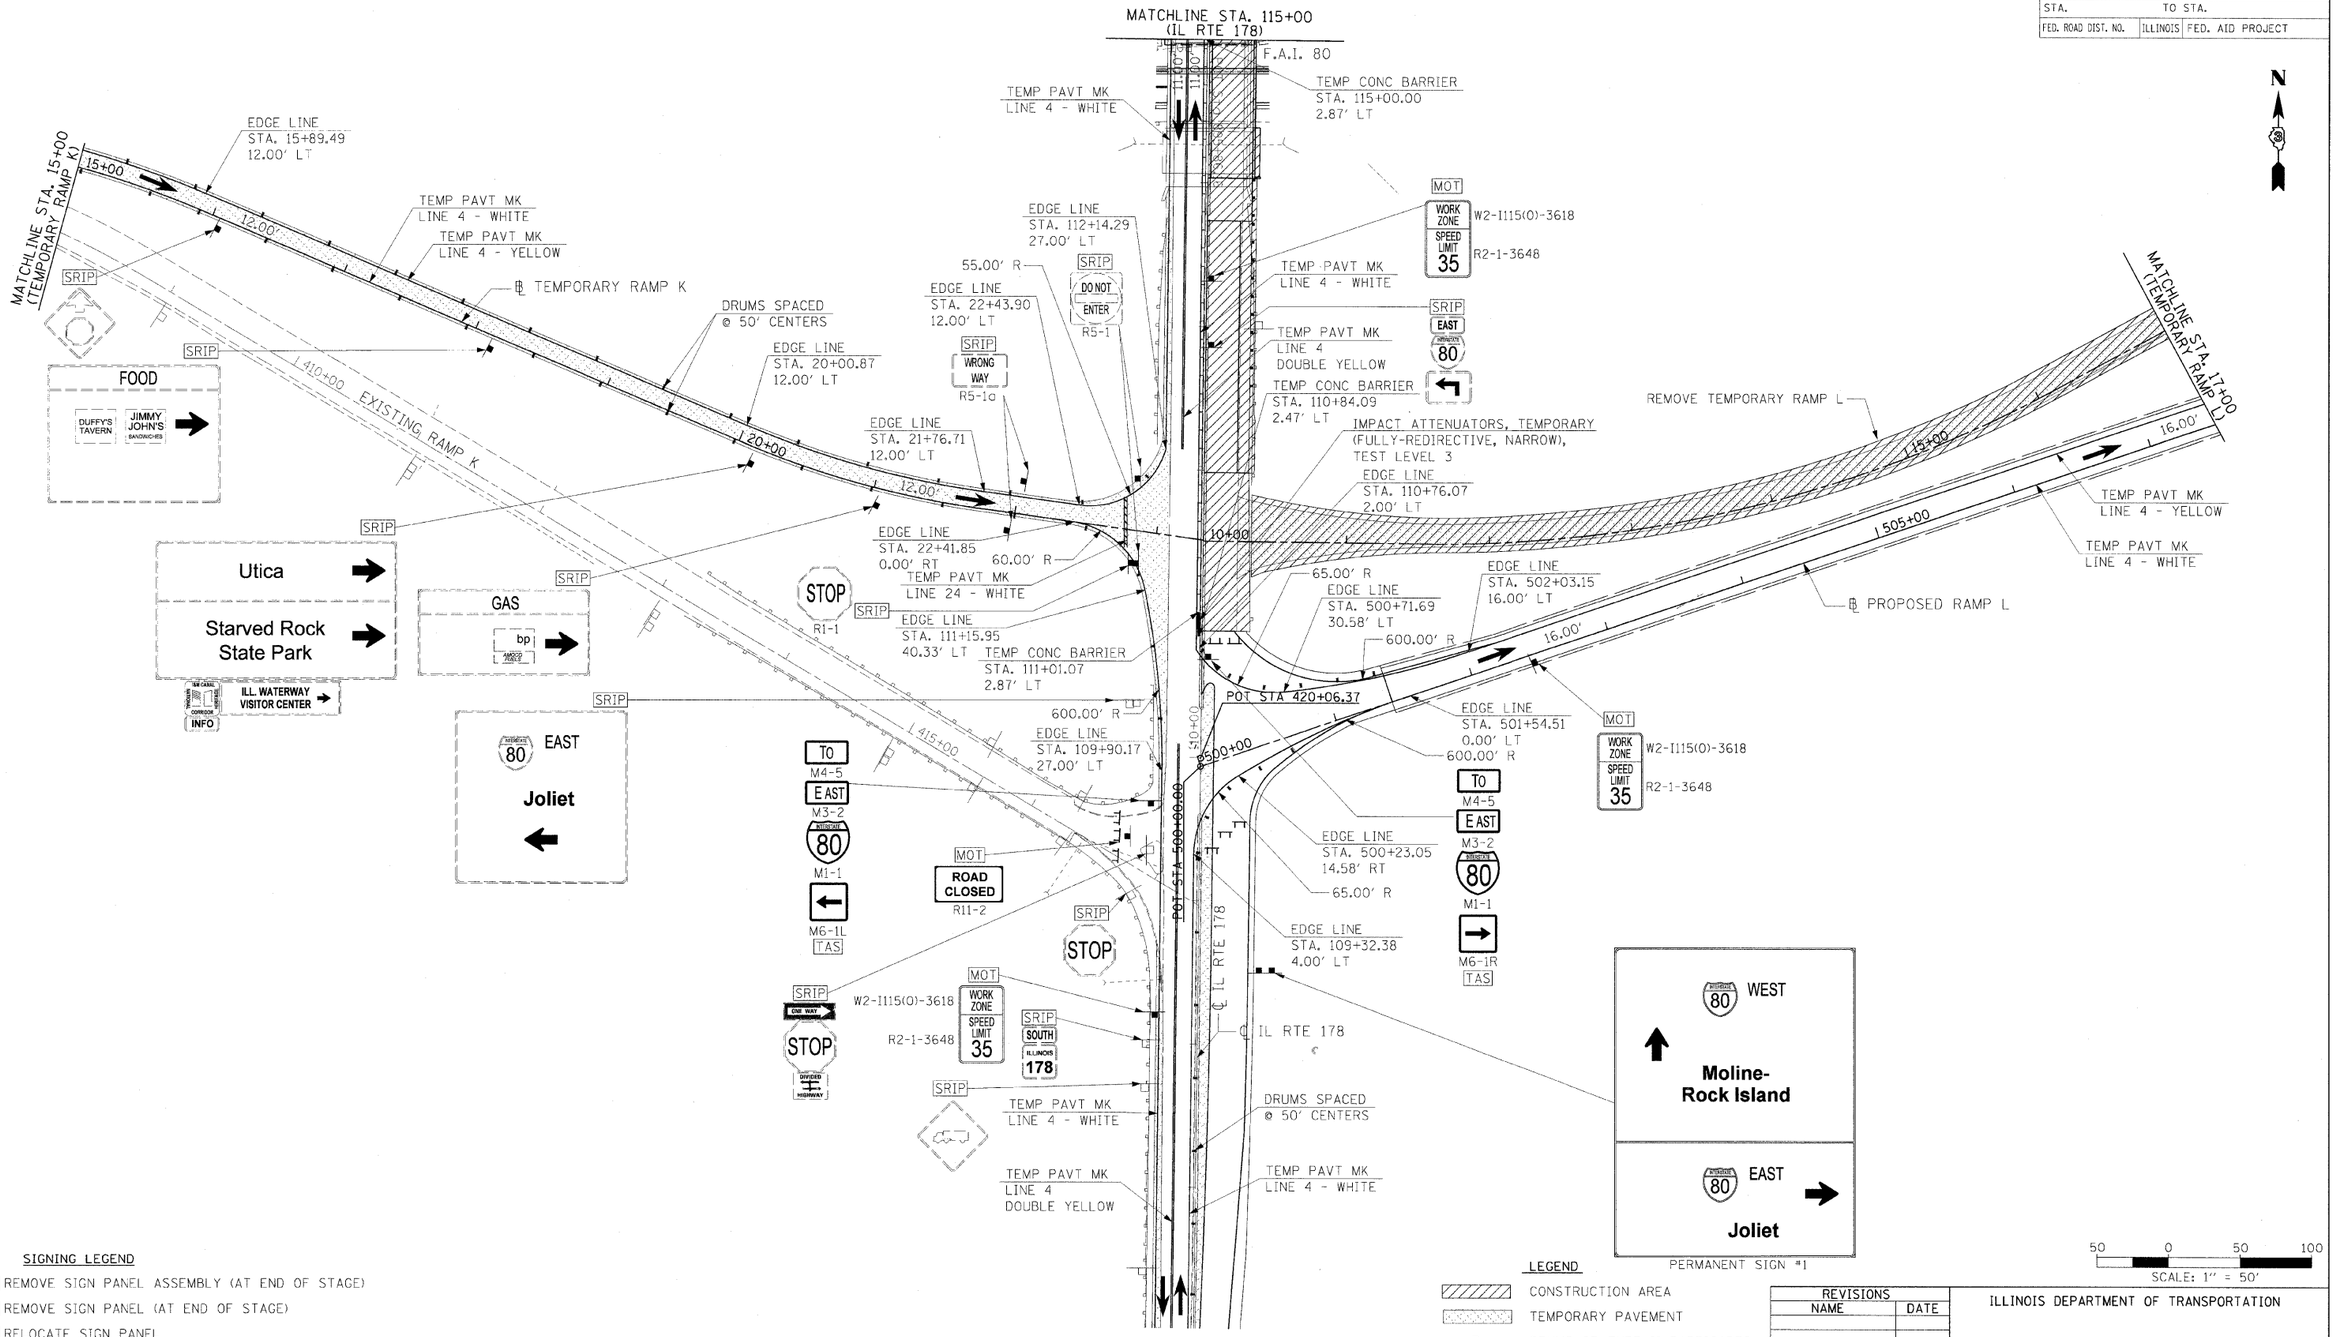

SIGNING LEGEND

- RSPA REMOVE SIGN PANEL ASSEMBLY (AT END OF STAGE)
- RSP REMOVE SIGN PANEL (AT END OF STAGE)
- RLSP RELOCATE SIGN PANEL
- RLSPA RELOCATE SIGN PANEL ASSEMBLY
- SRIP SIGN TO REMAIN IN PLACE
- TAS TEMPORARY ACCESS SIGNS
- MOT SIGNS TO BE PAID FOR THROUGH TRAFFIC CONTROL STANDARDS

LEGEND

- CONSTRUCTION AREA
- TEMPORARY PAVEMENT
- DRUMS OR TYPE II BARRICADES
- TRAFFIC FLOW
- TEMPORARY CONCRETE BARRIER
- TYPE III BARRICADES
- SIGN

REVISIONS	
NAME	DATE

ILLINOIS DEPARTMENT OF TRANSPORTATION

MAINTENANCE OF TRAFFIC
STAGE 1 PHASE II
SHEET 10 OF 12

SCALE: VERT. N/A
HORIZ. 1"=50'
DATE

DRAWN BY MEW
CHECKED BY

LAYOUT	MEW	8/27/05
DRAWN	MEW	8/27/05
REVISED	MTM	10/1/07

MODEL NAME = IL 1 Phase II Sht 3
PLOT DATE = 12/20/2007
FILE NAME = C:\PW_Export\NC-1011TC-SI.dgn
PLOT SCALE = 50.0000 ' / in.
USER NAME = Johnsd80944

© Copyright Hanson Professional Services Inc. 2009

HANSON
Hanson Professional Services Inc.
1525 South Sixth Street
Springfield, Illinois 62703-2886
Offices Nationwide