© Copyright Hanson Professional Services Inc. 2009

HANSON
Hanson Professional Services Inc.
1525 South Sixth Street
Springfield, Illinois 62703-2886
Offices Nationwide

CONTRACT NO 66542

F.A.I. RTE.	SECTION	COUNTY	TOTAL SHEETS	SHEET NO.
80	(50-3)HBK	LASALLE	492	191
STA. 895+00.00	TO STA. 29+00.00			
FED. ROAD DIST. NO.	ILLINOIS	FED. AID PROJECT		

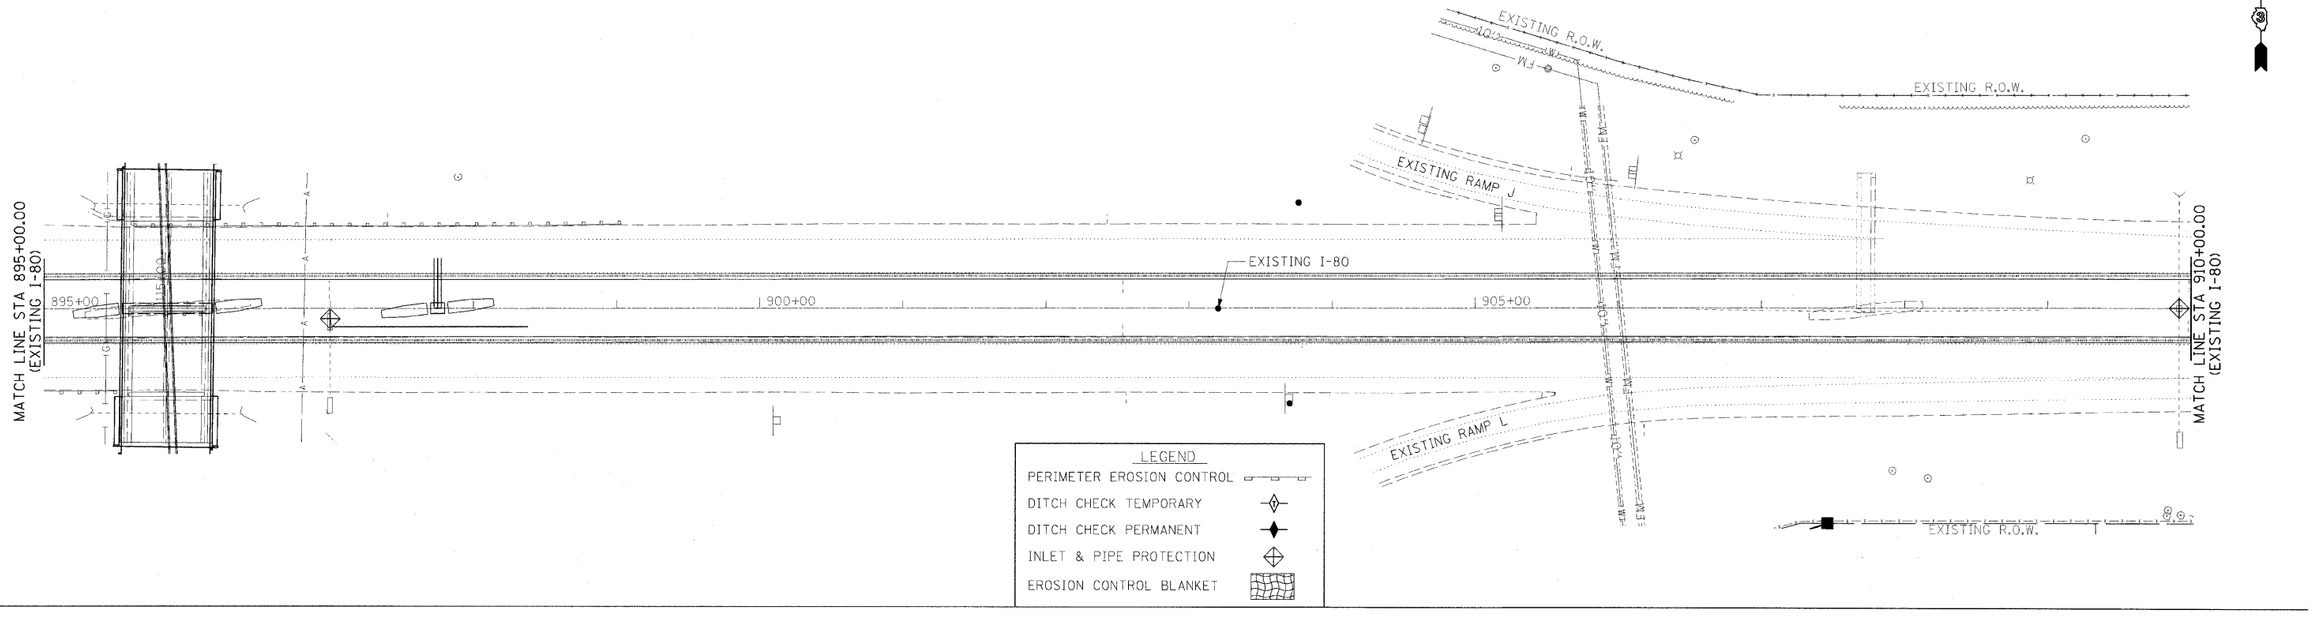

REVISIONS	
NAME	DATE

ILLINOIS DEPARTMENT OF TRANSPORTATION

PROPOSED I-80
EROSION CONTROL PLAN
STA. 895+00.00 TO STA. 29+00.00

SCALE: VERT.
HORIZ.
DRAWN BY
DATE
CHECKED BY

LAYOUT		
DRAWN		
DESIGNED	MTM	10/1/07

MODEL NAME = I-80 Sht 2
PLOT DATE = 12-23-2009
FILE NAME = C:\PW_Export\C-82IERC.dgn
PLOT SCALE = 50.0000 ' / in.
USER NAME = John+80944

EROSION & SEDIMENT CONTROL FAI-80