© Copyright Hanson Professional Services Inc. 2009

HANSON
Hanson Professional Services Inc.
1525 South Sixth Street
Springfield, Illinois 62703-2886
Offices Nationwide

CONTRACT NO 66542

F.A.I. RTE.	SECTION	COUNTY	TOTAL SHEETS	SHEET NO.
80	(50-3)HBK	LASALLE	492	198
STA.	TO STA.			
FED. ROAD DIST. NO.	ILLINOIS	FED. AID PROJECT		

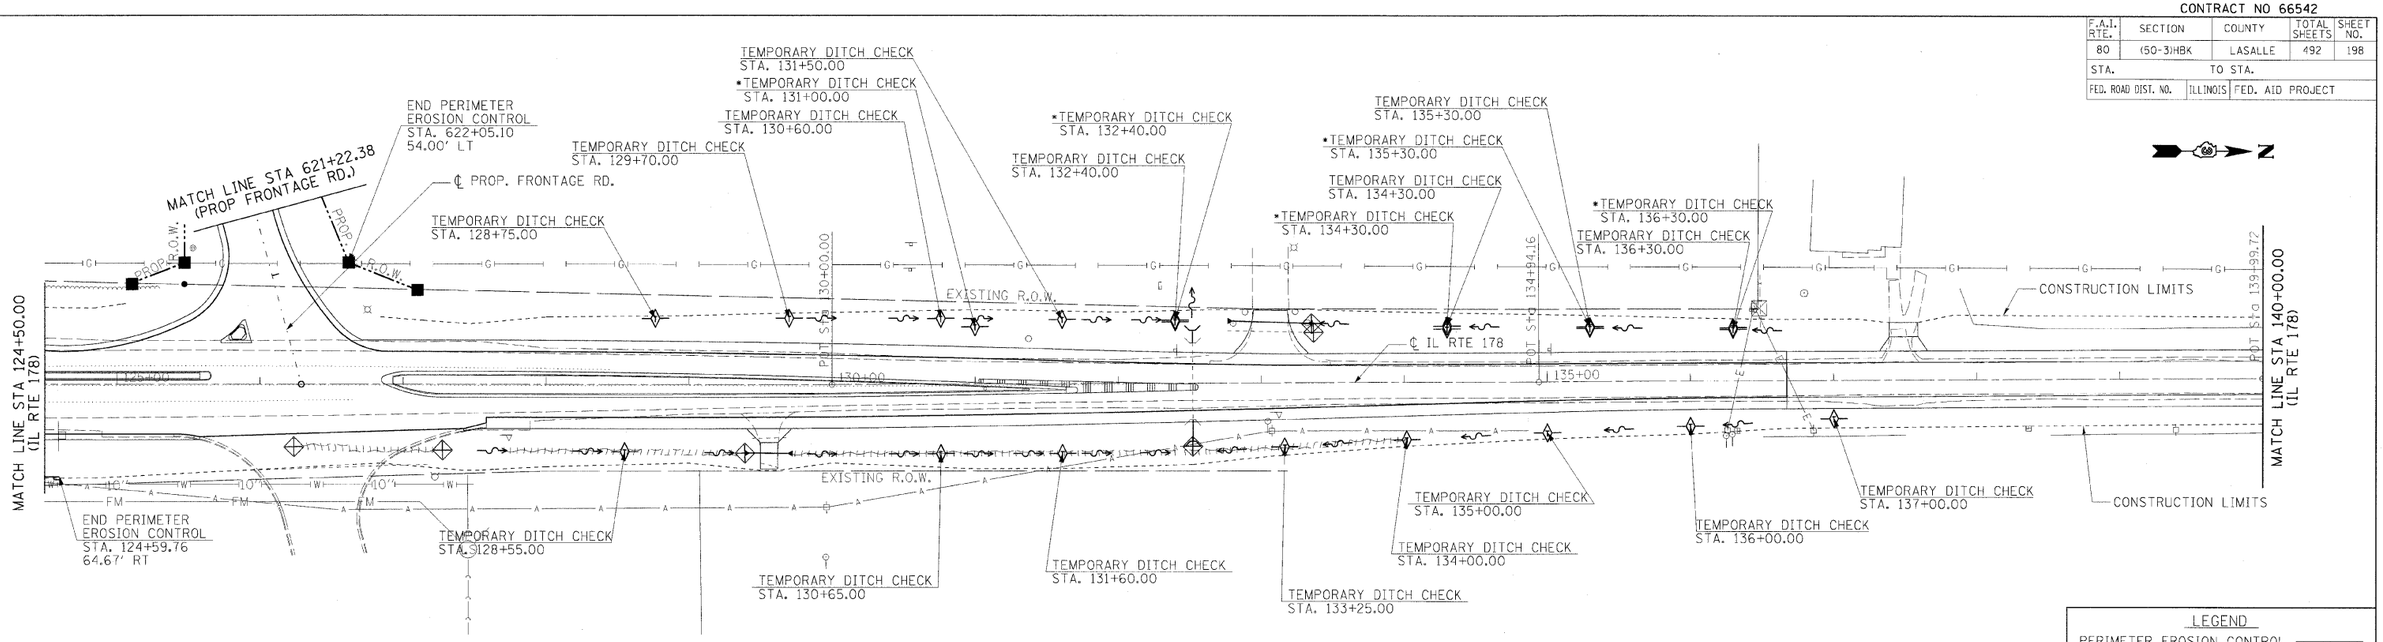

LEGEND

- PERIMETER EROSION CONTROL
- DITCH CHECK TEMPORARY
- DITCH CHECK PERMANENT
- INLET & PIPE PROTECTION
- EROSION CONTROL BLANKET

*TEMPORARY DITCH CHECK FOR TEMPORARY WIDENING.

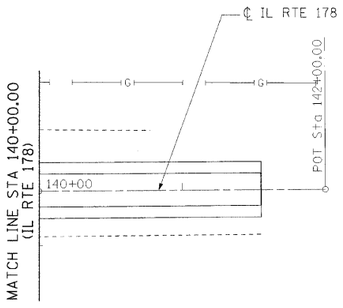

NOTES:
1. PROVIDE EROSION CONTROL BLANKET ON ALL SLOPES 3:1 AND STEEPER. AND IN ADDITIONAL LOCATIONS DECLINEATED BY HATCH SYMBOL ON THIS SHEET.

50 0 50 100
SCALE: 1" = 50'

REVISIONS	
NAME	DATE

ILLINOIS DEPARTMENT OF TRANSPORTATION

EROSION CONTROL PLAN
IL ROUTE 178 (UTICA ROAD)
STA. 124+50.00 TO STA. 142+00.00

SCALE: VERT. HORIZ. DRAWN BY
DATE CHECKED BY

LAYOUT		
DRAWN		
REVIEWED	MTW	10/1/01

MODEL NAME = IL RTE 178-3
PLOT DATE = 12/13/2009
FILE NAME = C:\PW_Export\C-80TERC.dgn
PLOT SCALE = 50.0000 '/ in.
USER NAME = Jonna80944