CONTRACT NO 66542

F.A.I. RTE.	SECTION	COUNTY	TOTAL SHEETS	SHEET NO.
80	(50-3)HBK	LASALLE	492	220
STA.	TO STA.			
FED. ROAD DIST. NO.	ILLINOIS	FED. AID PROJECT		

© Copyright Hanson Professional Services Inc. 2009

HANSON
Hanson Professional Services Inc.
1525 South Sixth Street
Springfield, Illinois 62703-2886
Offices Nationwide

MODEL NAME = K and L
PLOT DATE = 12/20/2009
FILE NAME = C:\Pw_Exports\C-511INT.dgn
PLOT SCALE = 20.0000 ' / in.
USER NAME = JohnsBP414

LAYOUT	RSJ	01/05/06
DRAWN	RSJ	01/05/06
REVIEWED	MTM	10/7/07

NOTE:
SEE PROPOSED RAMP I & J INTERSECTION DETAIL FOR ISLAND GEOMETRY.

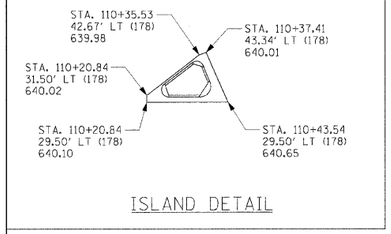

ISLAND DETAIL

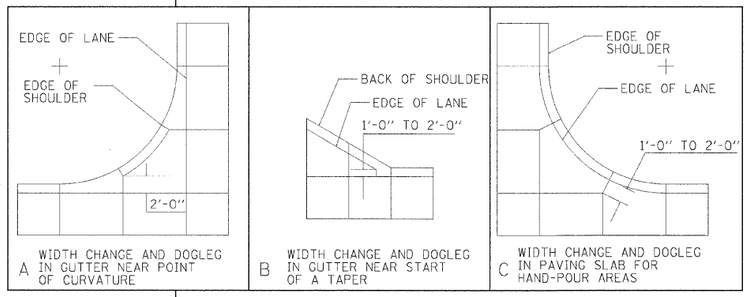

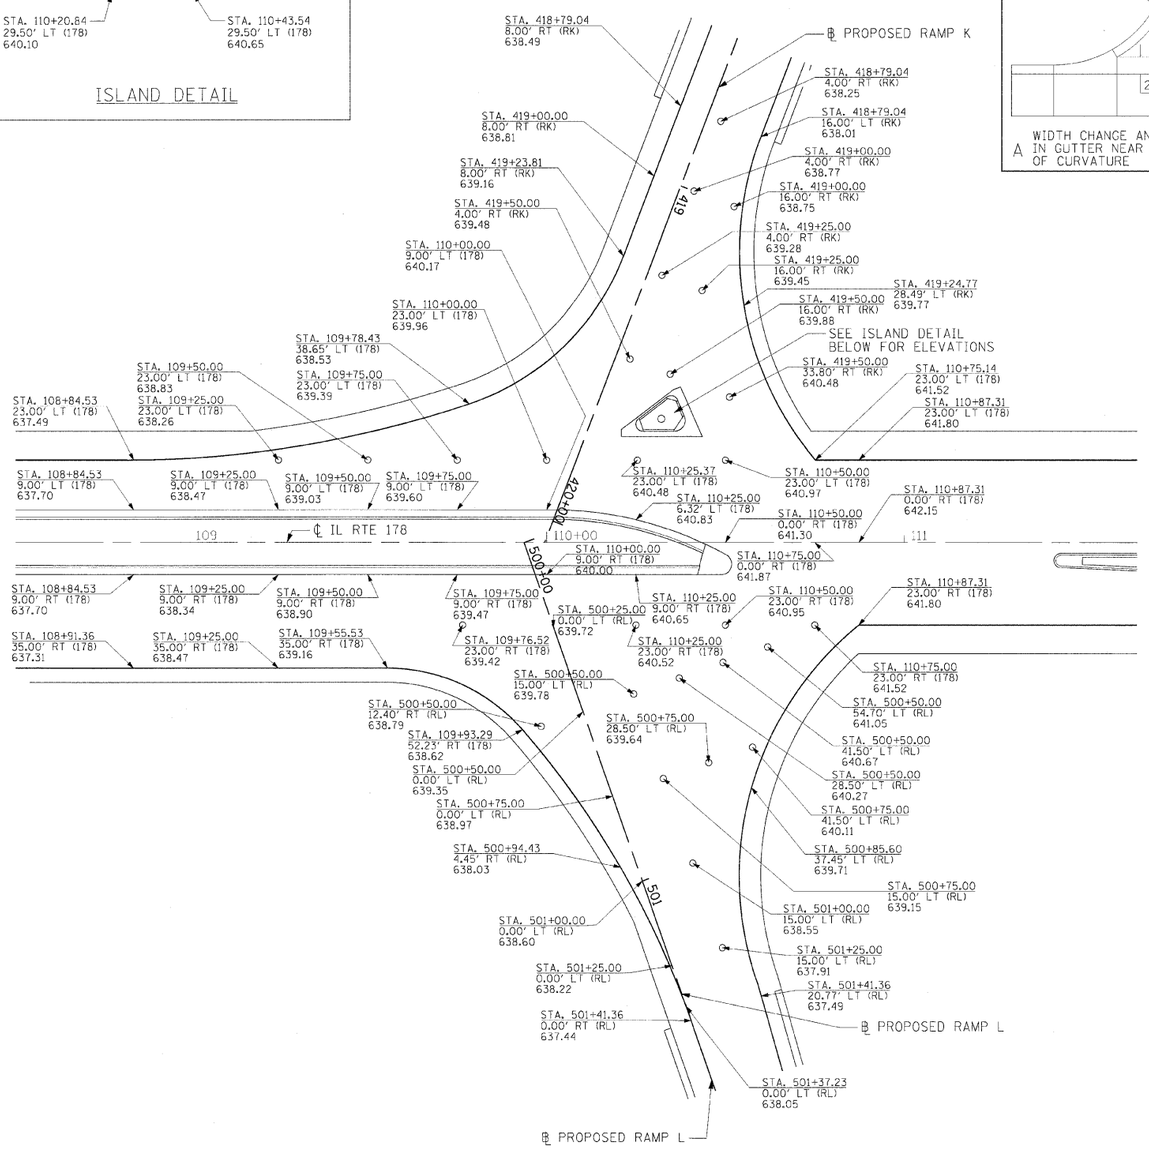

INTERSECTION ELEVATION DETAIL
RAMPS K & L/IL RTE 178

LEGEND
(178) = IL. RTE. 178
(RK) = RAMP K
(RL) = RAMP L
STATION
OFFSET (BASELINE)
ELEVATION

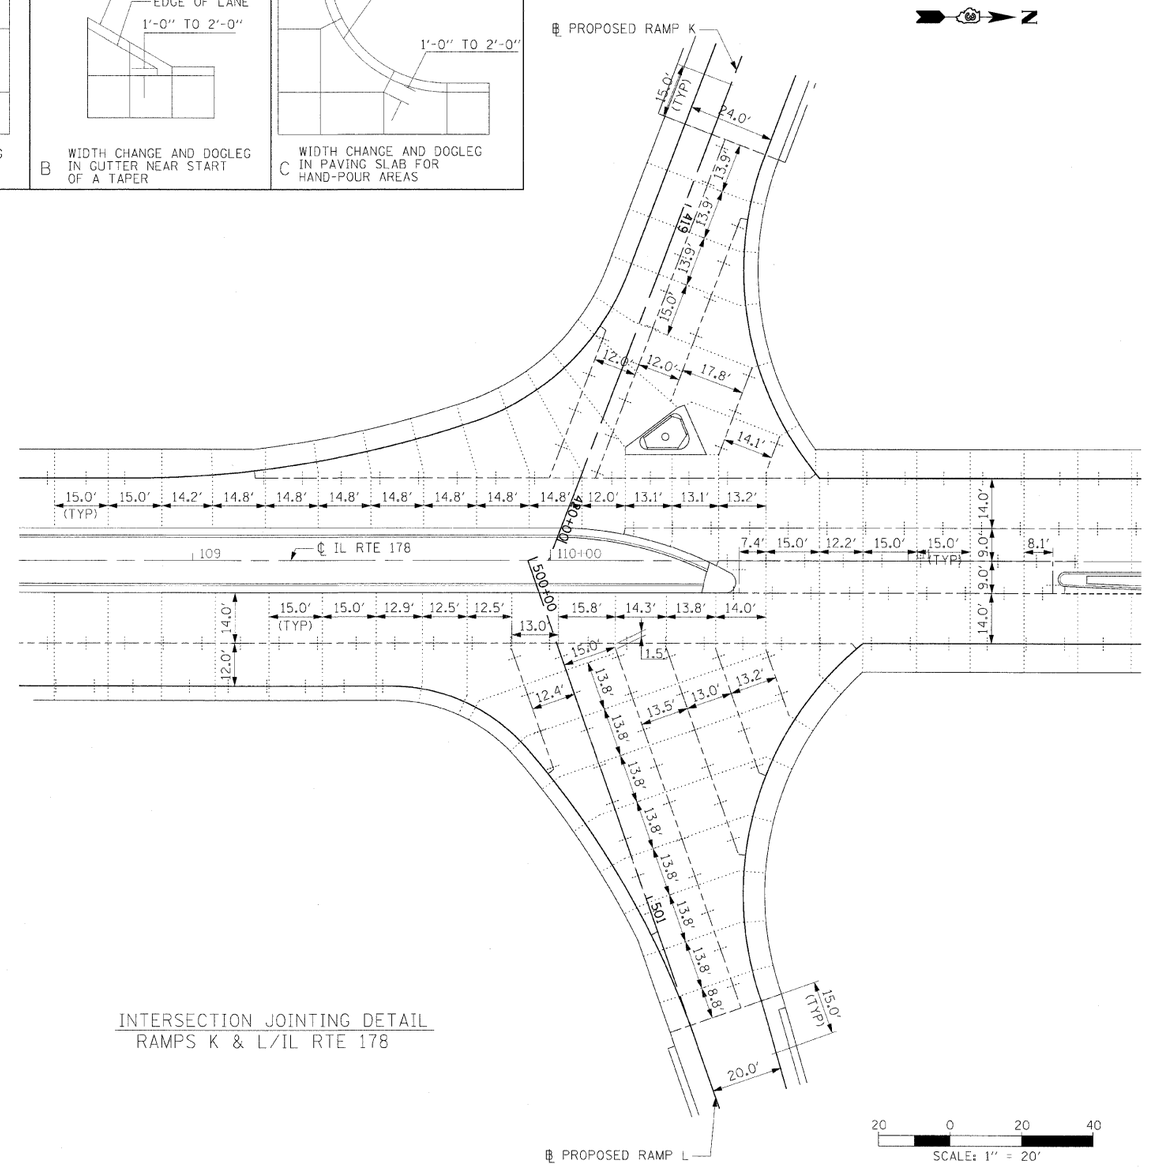

INTERSECTION JOINTING DETAIL
RAMPS K & L/IL RTE 178

LEGEND
SAWED LONGITUDINAL JOINT OR LONGITUDINAL CONSTRUCTION JOINT
DOWELED TRANSVERSE CONTRACTION JOINT
EXPANSION JOINT

REVISIONS	
NAME	DATE

ILLINOIS DEPARTMENT OF TRANSPORTATION

INTERSECTION JOINTING & ELEVATION DETAIL PROPOSED RAMP K & L AND IL RTE 178

SCALE: VERT.
HORIZ. 1" = 20'
DATE
DRAWN BY RDJ
CHECKED BY