CONTRACT NO. 66542

F.A. RTE.	SECTION	COUNTY	TOTAL SHEETS	SHEET NO.
			492	341

STA. 99+00.00 TO STA.

FED. ROAD DIST. NO.	ILLINOIS	FED. AID PROJECT

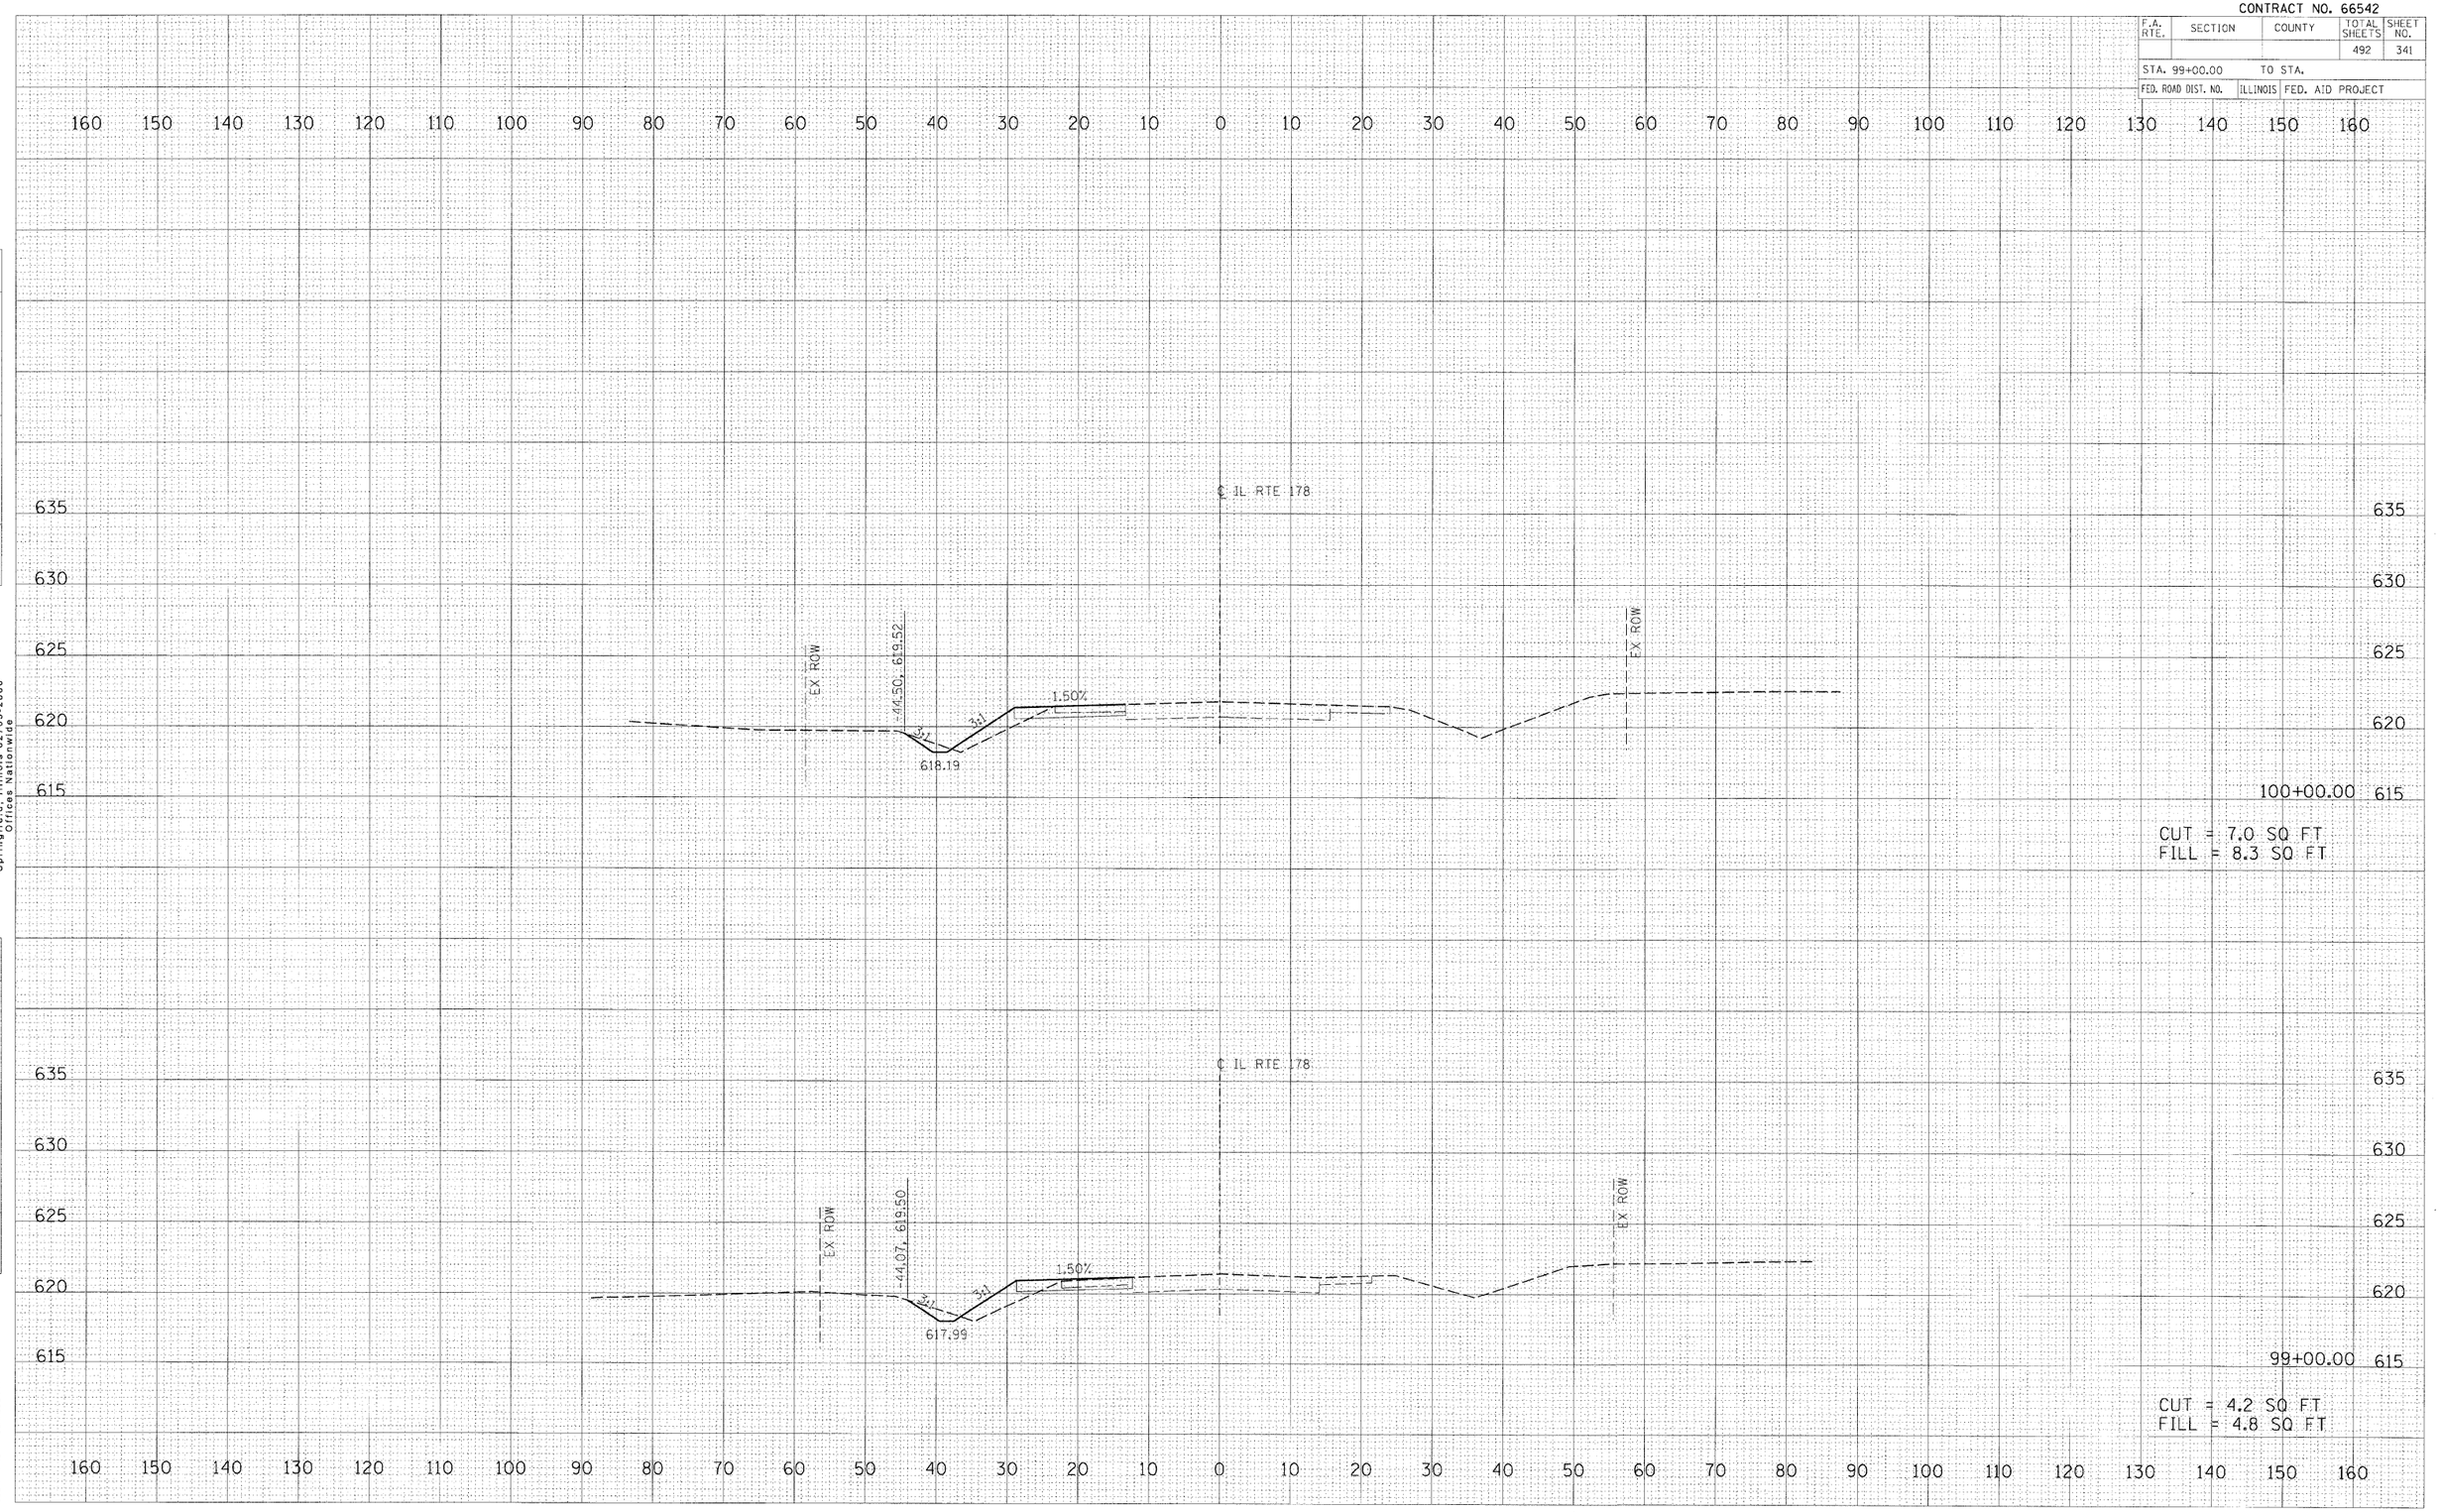

IL RTE 178 PRESTAGE 1 TEMPORARY PAVEMENT STATION 99+00.00 TO STATION 100+00.00

FINAL SURVEY | NOTE BOOK NO. | SURVEYED | PLOTTED | TEMPLATE | AREAS | AREAS CHECKED | BY | DATE

ORIGINAL SURVEY | NOTE BOOK NO. | SURVEYED | PLOTTED | AREAS | AREAS CHECKED | BY | DATE

HANSON
Hanson Professional Services Inc.
1525 South Sixth Street
Springfield, Illinois 62703-2886
Offices Nationwide

© Copyright Hanson Professional Services Inc. 2009

PLOT DATE = 12\23\2009
FILE NAME = I:\05jobs\05S2015\CADD\Road\Sheets\TSEC1178PAD.dgn
PLOT SCALE = 10.0000 ' / in.
USER NAME = Johns00944