CONTRACT NO. 66542

F.A. RTE.	SECTION	COUNTY	TOTAL SHEETS	SHEET NO.
			492	347

STA. 112+00.00 TO STA.

FED. ROAD DIST. NO. | ILLINOIS | FED. AID PROJECT

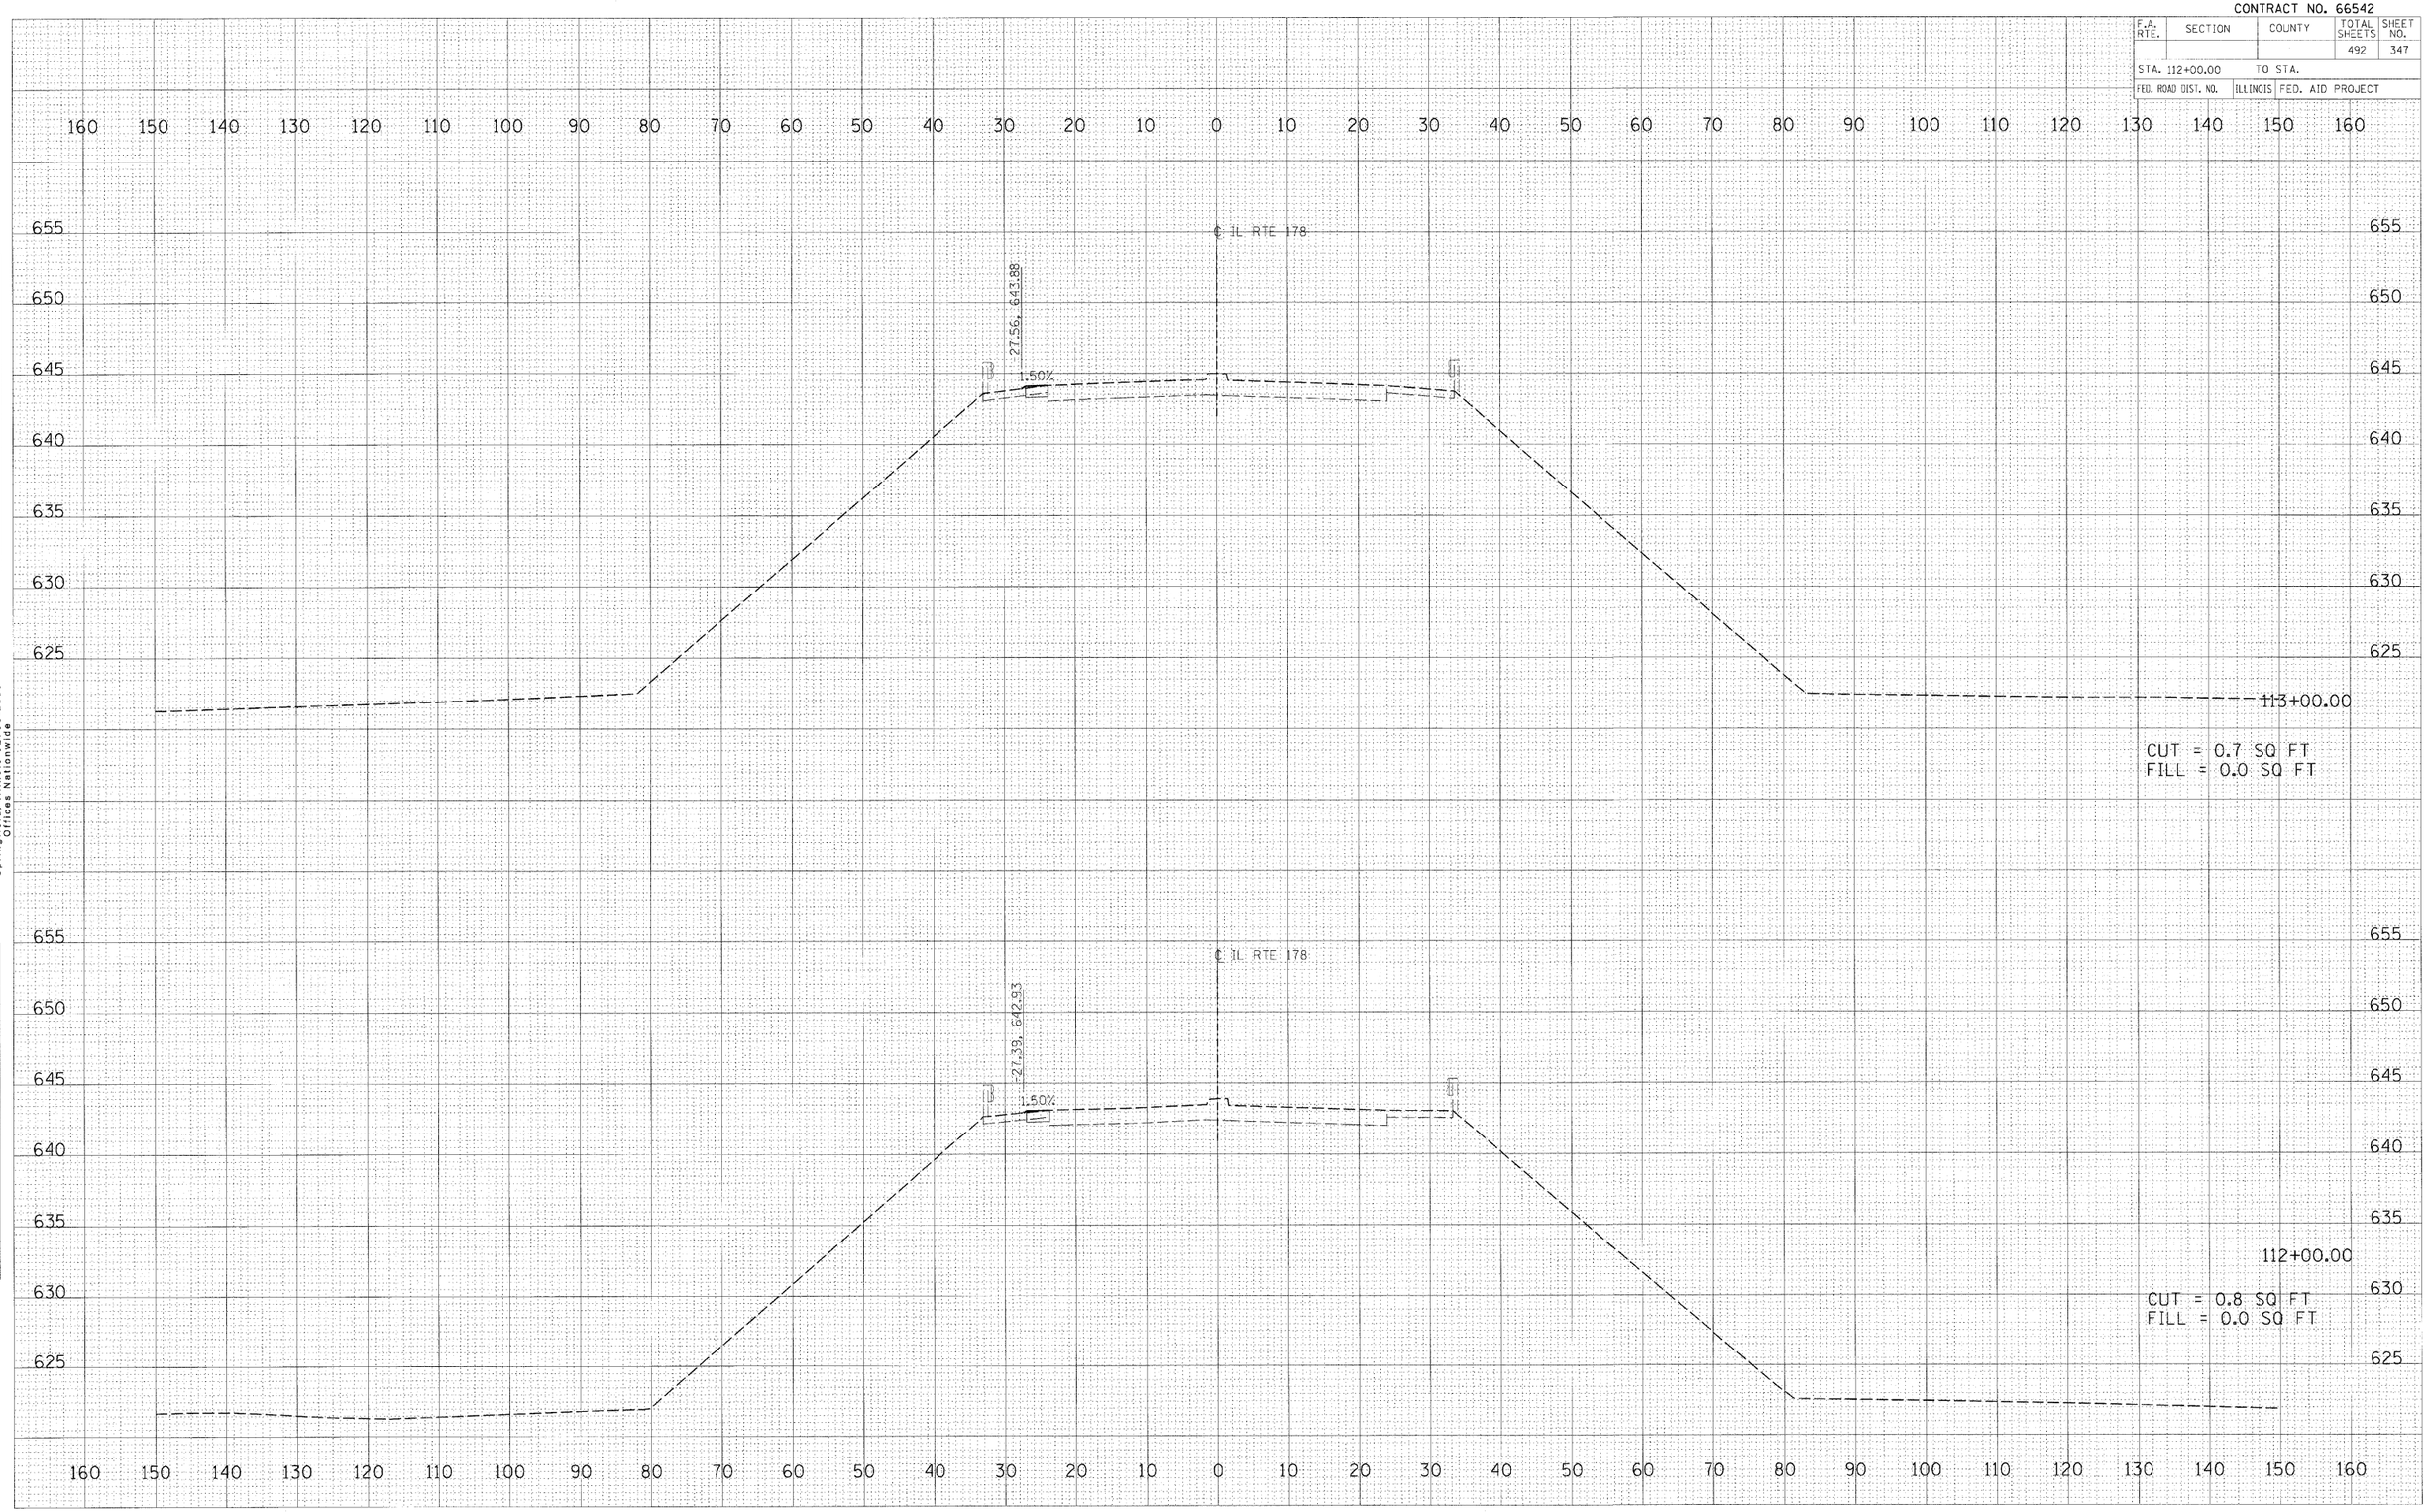

IL RTE 178 PRESTAGE 1 TEMPORARY PAVEMENT STATION 112+00.00 TO STATION 113+00.00

FINAL SURVEY NOTE BOOK NO.
SURVEYED
PLOTTED
TEMPLATE
AREAS
AREAS CHECKED
BY
DATE

ORIGINAL SURVEY NOTE BOOK NO.
SURVEYED
PLOTTED
TEMPLATE
AREAS
AREAS CHECKED
BY
DATE

(C) Copyright Hanson Professional Services Inc. 2009

HANSON
Hanson Professional Services Inc.
1525 South Sixth Street
Springfield, Illinois 62703-2886
Offices Nationwide

PLOT DATE = 12\23\2009
FILE NAME = i:\05_obs\08152015\CADD\Road\Sheets\08152015_Prestage1_TEMP_Pvmt_Design.dgn
PLOT SCALE = 10.0000 ' / in.
USER NAME = John-600944