CONTRACT NO. 66542

F.A. RTE.	SECTION	COUNTY	TOTAL SHEETS	SHEET NO.
80	50-3HBK	LASALLE	492	360
STA. 870+00.00		TO STA. 872+00.00		
FED. ROAD DIST. NO.	ILLINOIS	FED. AID PROJECT		

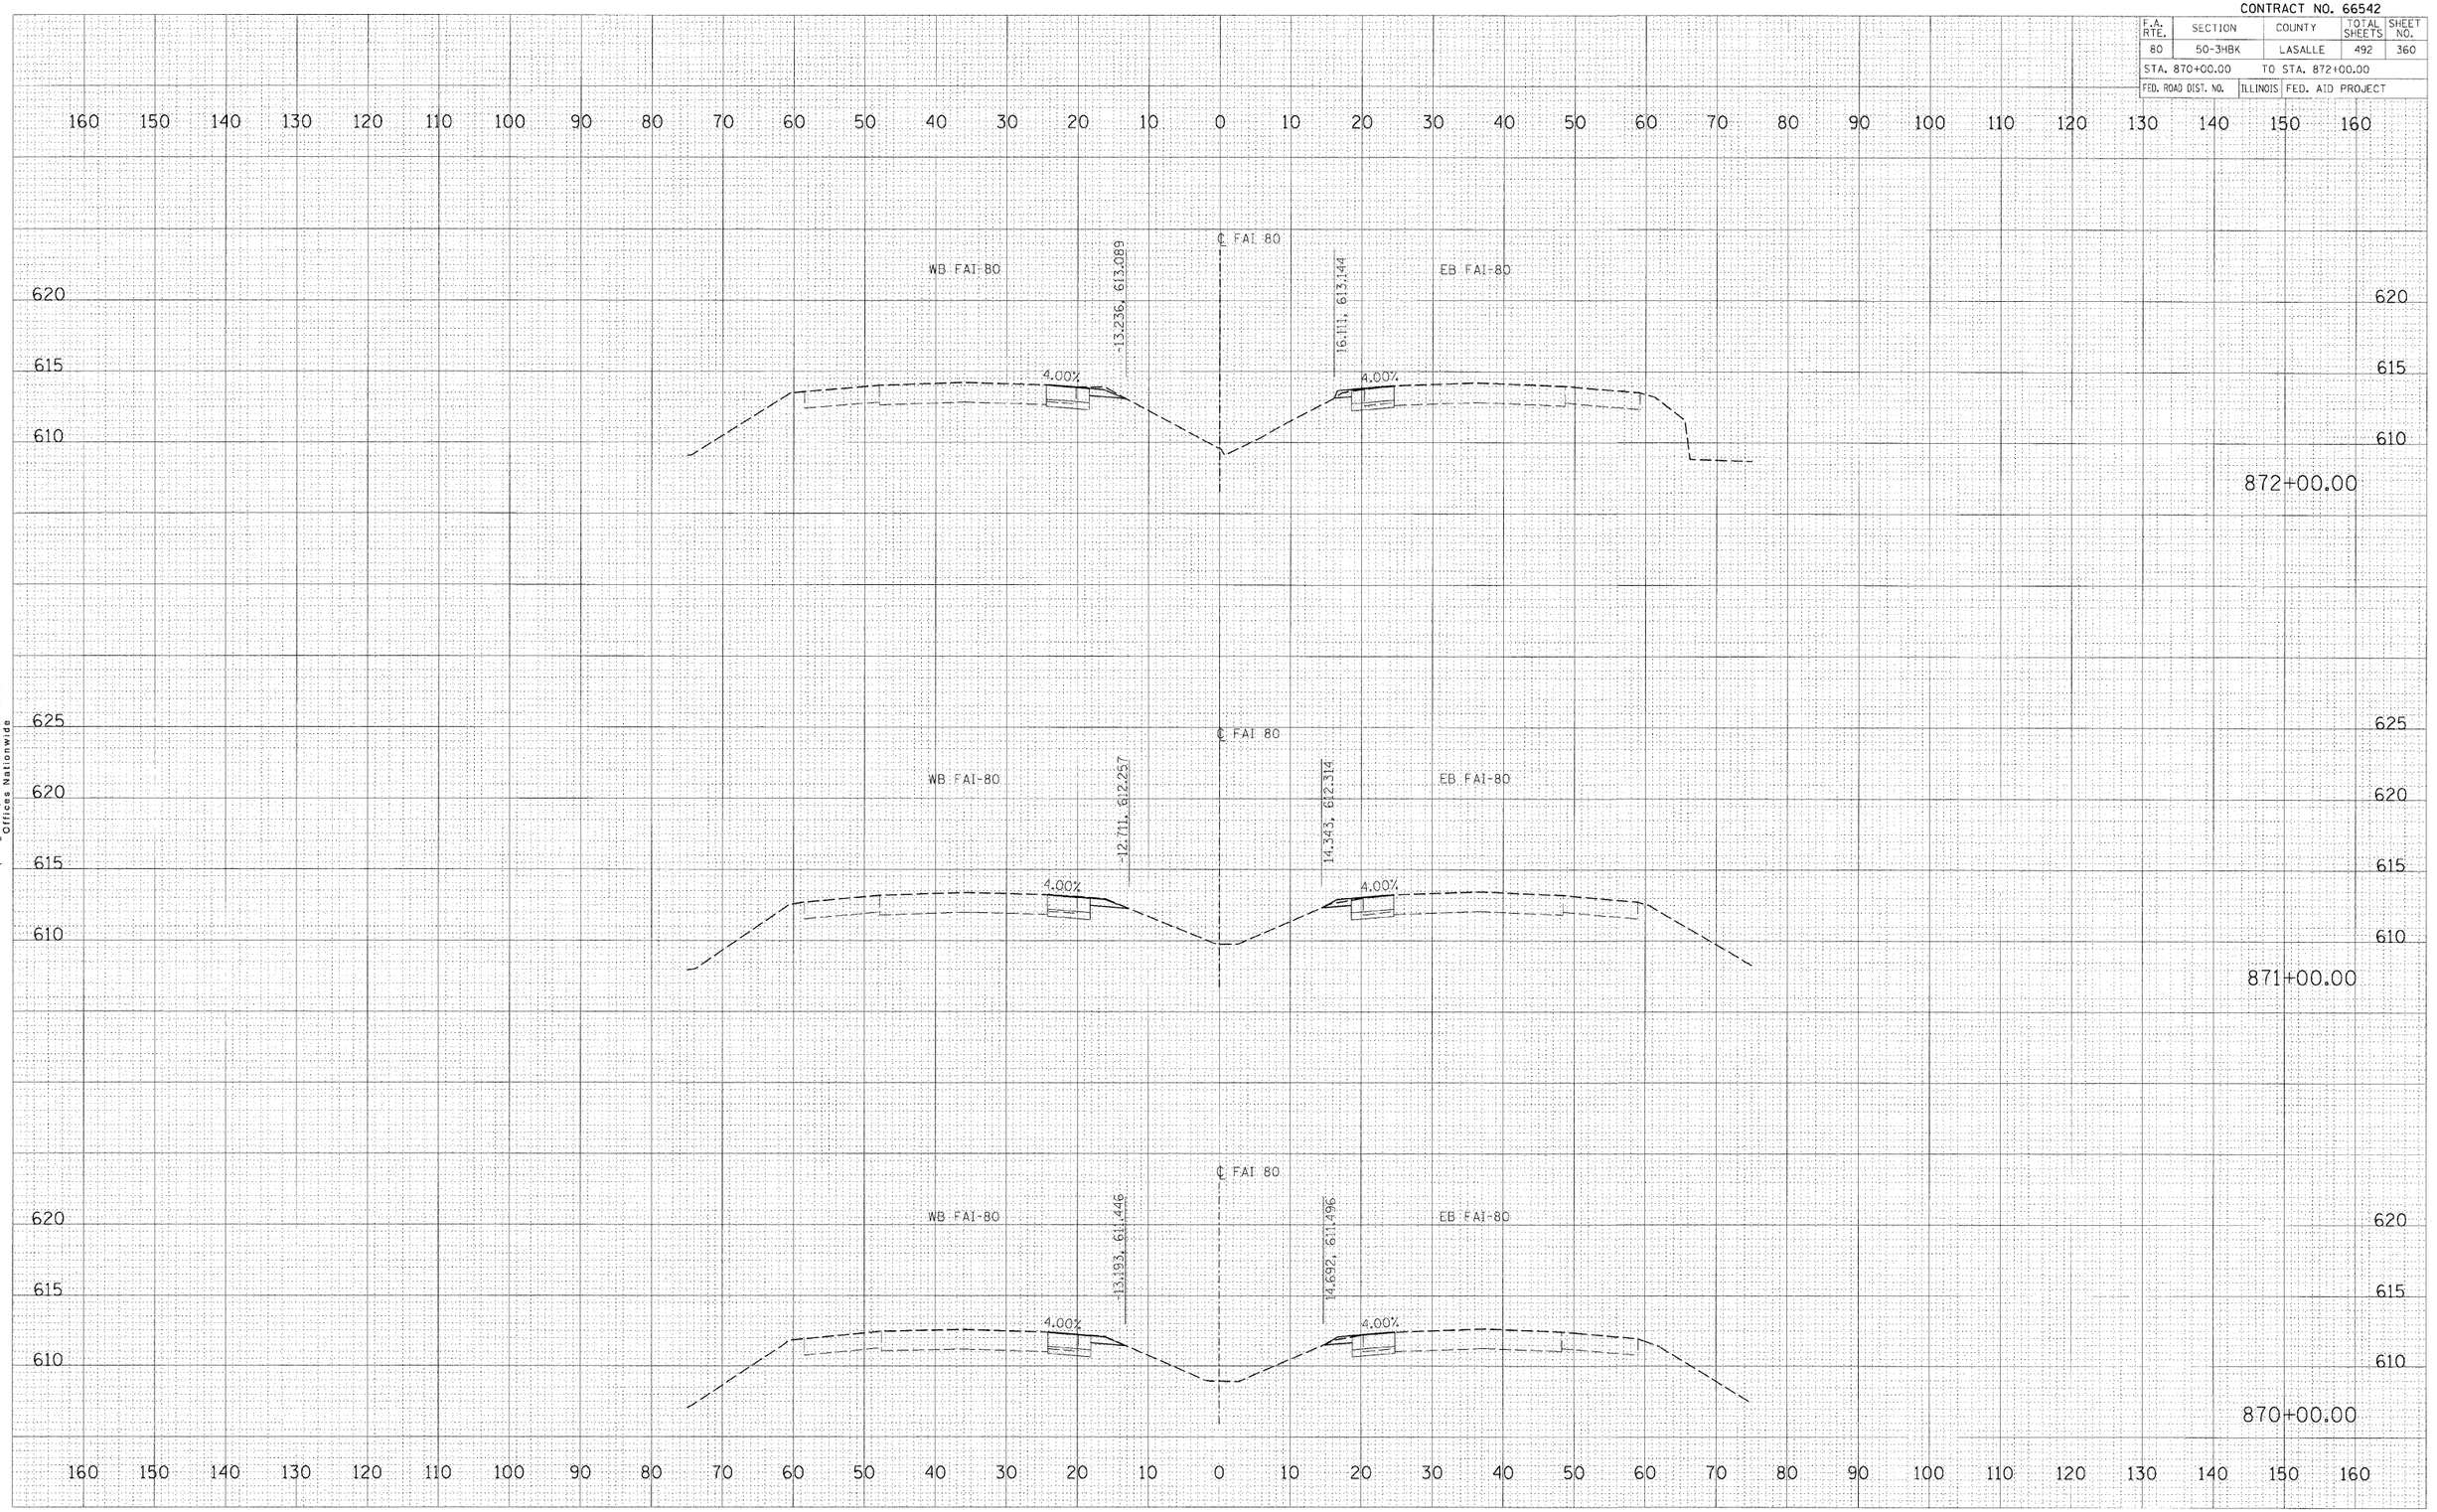

FAI 80 STATION 870+00.00 TO STATION 872+00.00

© Copyright Hanson Professional Services Inc. 2009

HANSON
Hanson Professional Services Inc.
1525 South Sixth Street
Springfield, Illinois 62703-2886
Offices Nationwide

FINAL SURVEY | NOTE BOOK NO. | SURVEYED | PLOTTED | TEMPLATE | AREAS | AREAS CHECKED | BY | DATE

ORIGINAL SURVEY | NOTE BOOK NO. | SURVEYED | PLOTTED | TEMPLATE | AREAS | AREAS CHECKED | BY | DATE

PLOT DATE = 12\23\2009
FILE NAME = i:\05jobs\05S2015\CADD\Road\Sheets\...
PLOT SCALE = 10.0000 ' / in.
USER NAME = Johns00944