CONTRACT NO. 66542

F.A. RTE.	SECTION	COUNTY	TOTAL SHEETS	SHEET NO.
80	50-3HBK	LASALLE	492	361
STA. 873+00.00	TO STA. 875+00.00			
FED. ROAD DIST. NO.	ILLINOIS	FED. AID PROJECT		

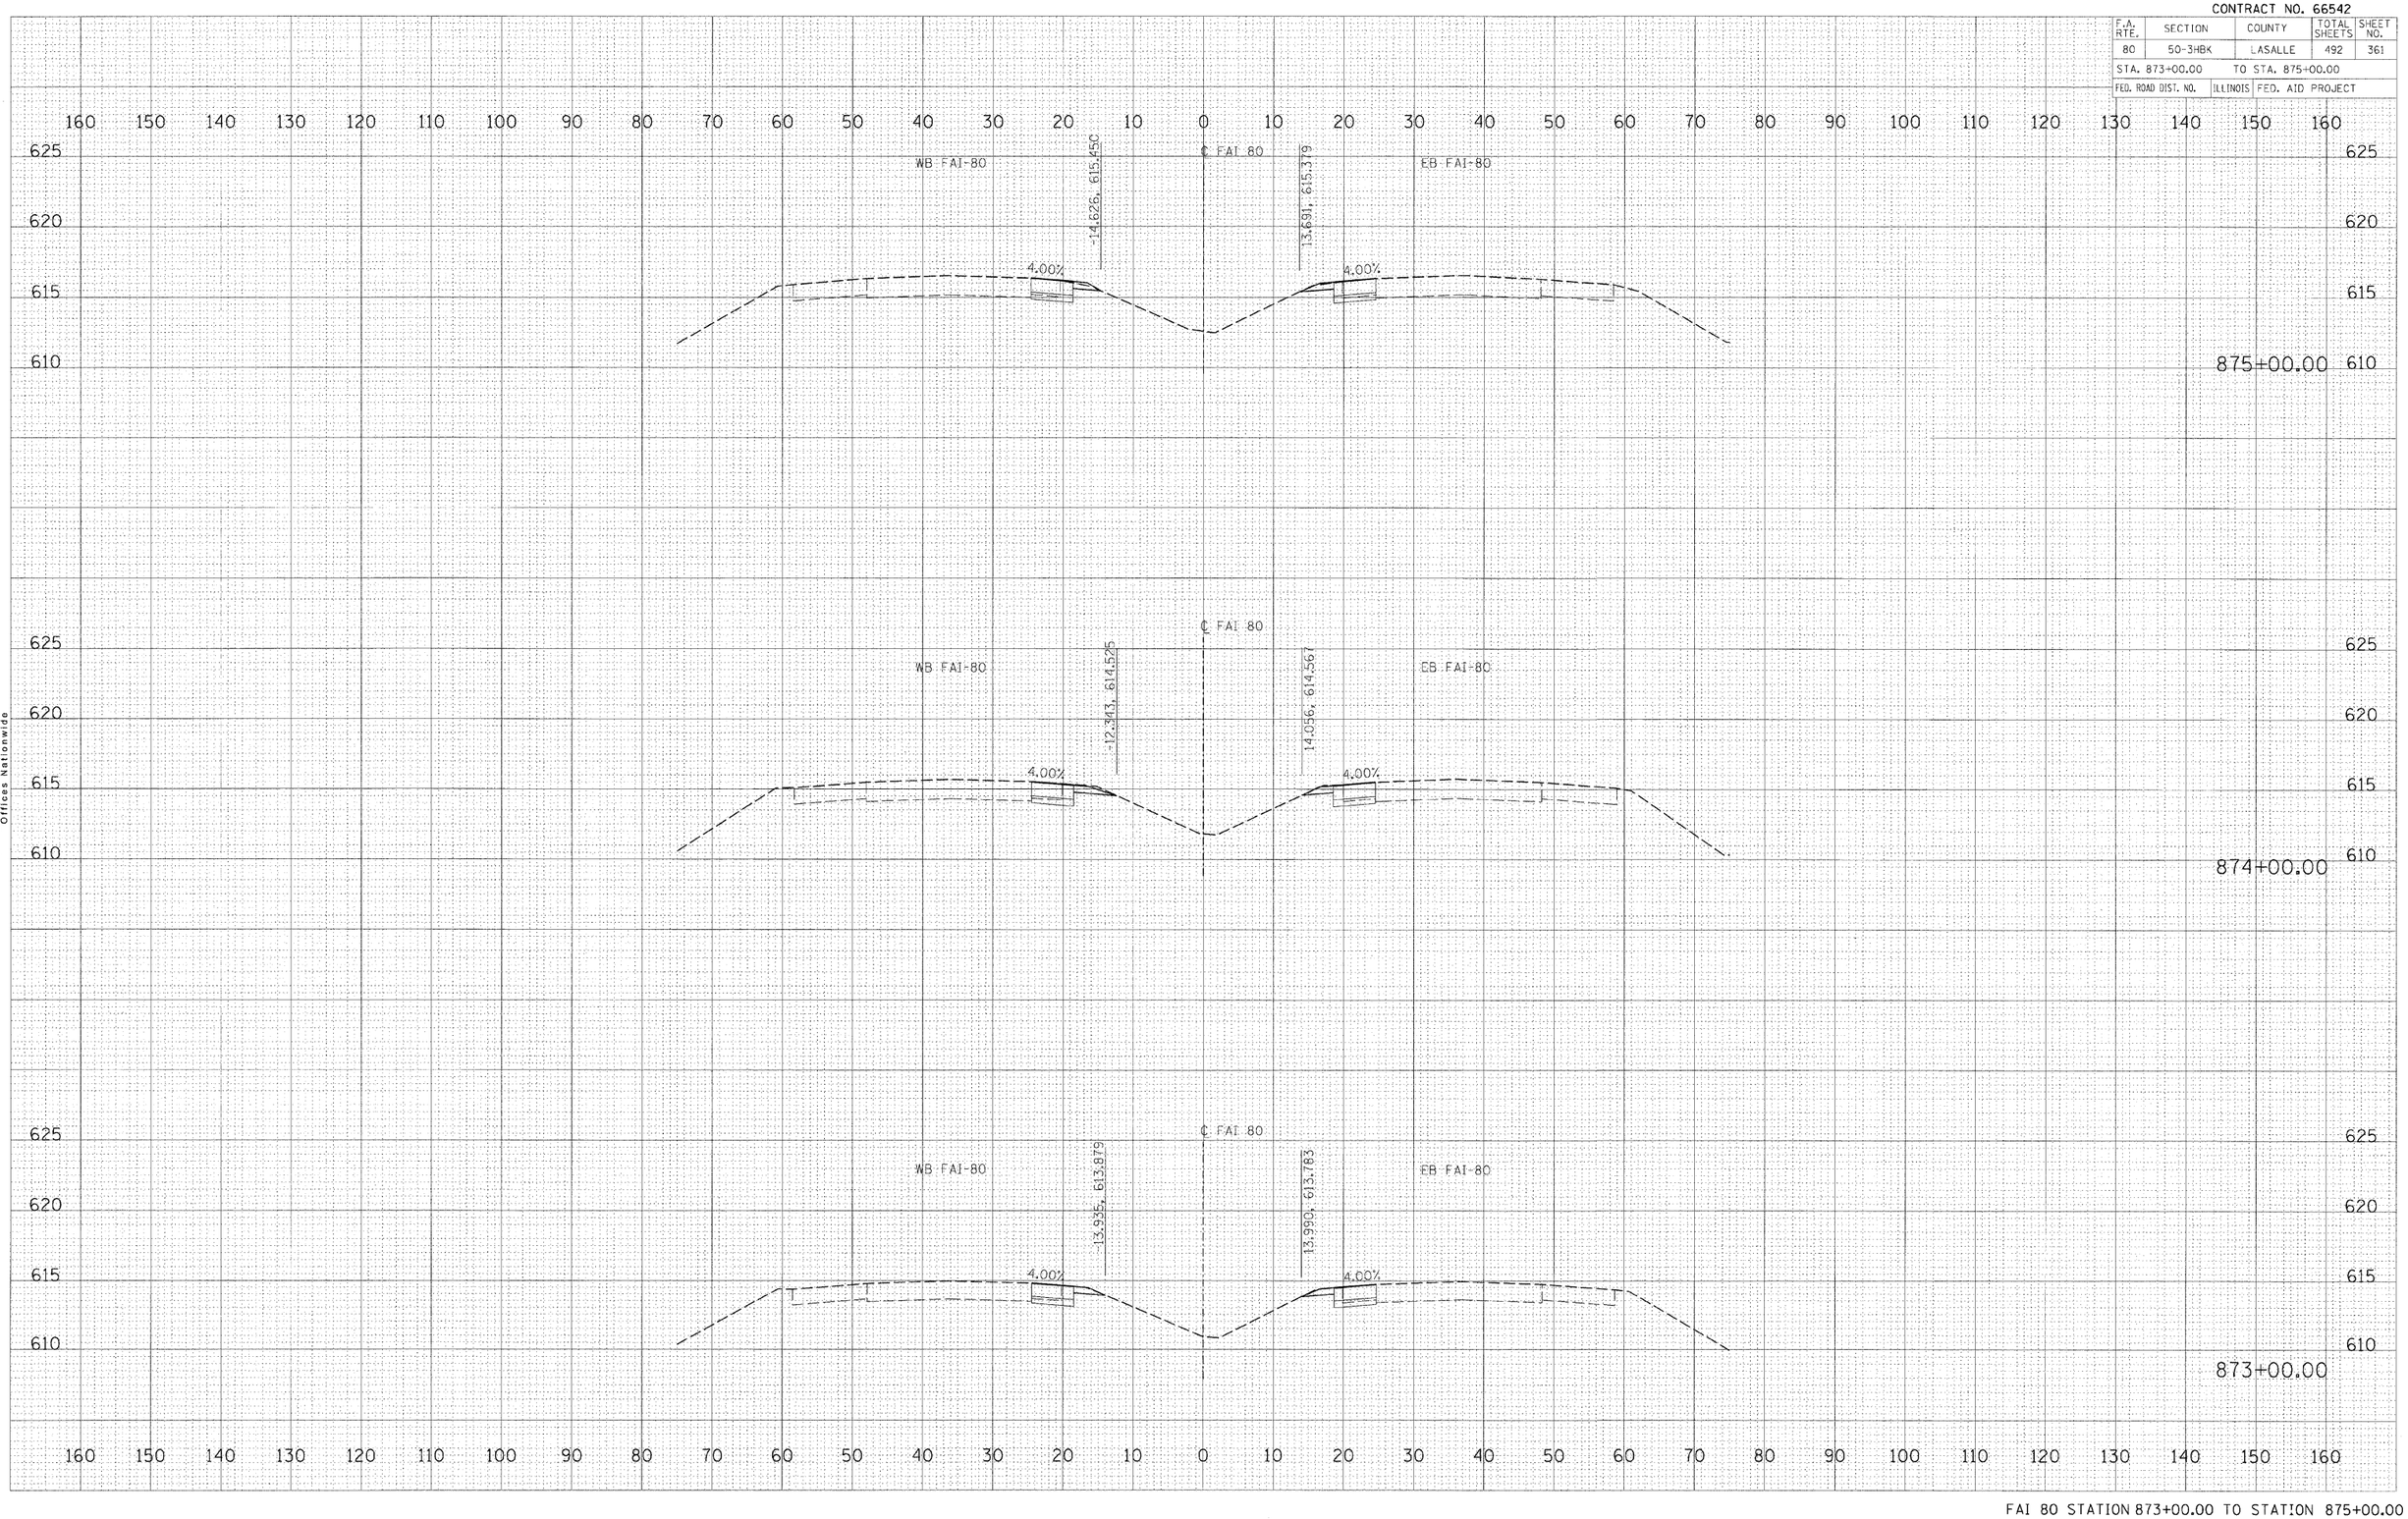

FAI 80 STATION 873+00.00 TO STATION 875+00.00

© Copyright Hanson Professional Services Inc. 2009

HANSON
Hanson Professional Services Inc.
1525 South Sixth Street
Springfield, Illinois 62703-2886
Offices Nationwide

FINAL SURVEY NOTE BOOK NO.
SURVEYED DATE
DRAWN DATE
TEMPLATE
AREAS
AREAS CHECKED
BY DATE

ORIGINAL SURVEY NOTE BOOK NO.
SURVEYED DATE
DRAWN DATE
TEMPLATE
AREAS
AREAS CHECKED
BY DATE

PLOT DATE = 12\23\2024
FILE NAME = i:\05_jobs\2552015\CADD\Road\Sheet\2552015_ROAD_SHEET_1.dgn
PLOT SCALE = 10.0000 '/ in.
USER NAME = John.Mohr44