CONTRACT NO. 66542

F.A. RTE.	SECTION	COUNTY	TOTAL SHEETS	SHEET NO.
			492	425

STA. 411+00.00 TO STA. 411+50.00

FED. ROAD DIST. NO. | ILLINOIS | FED. AID PROJECT

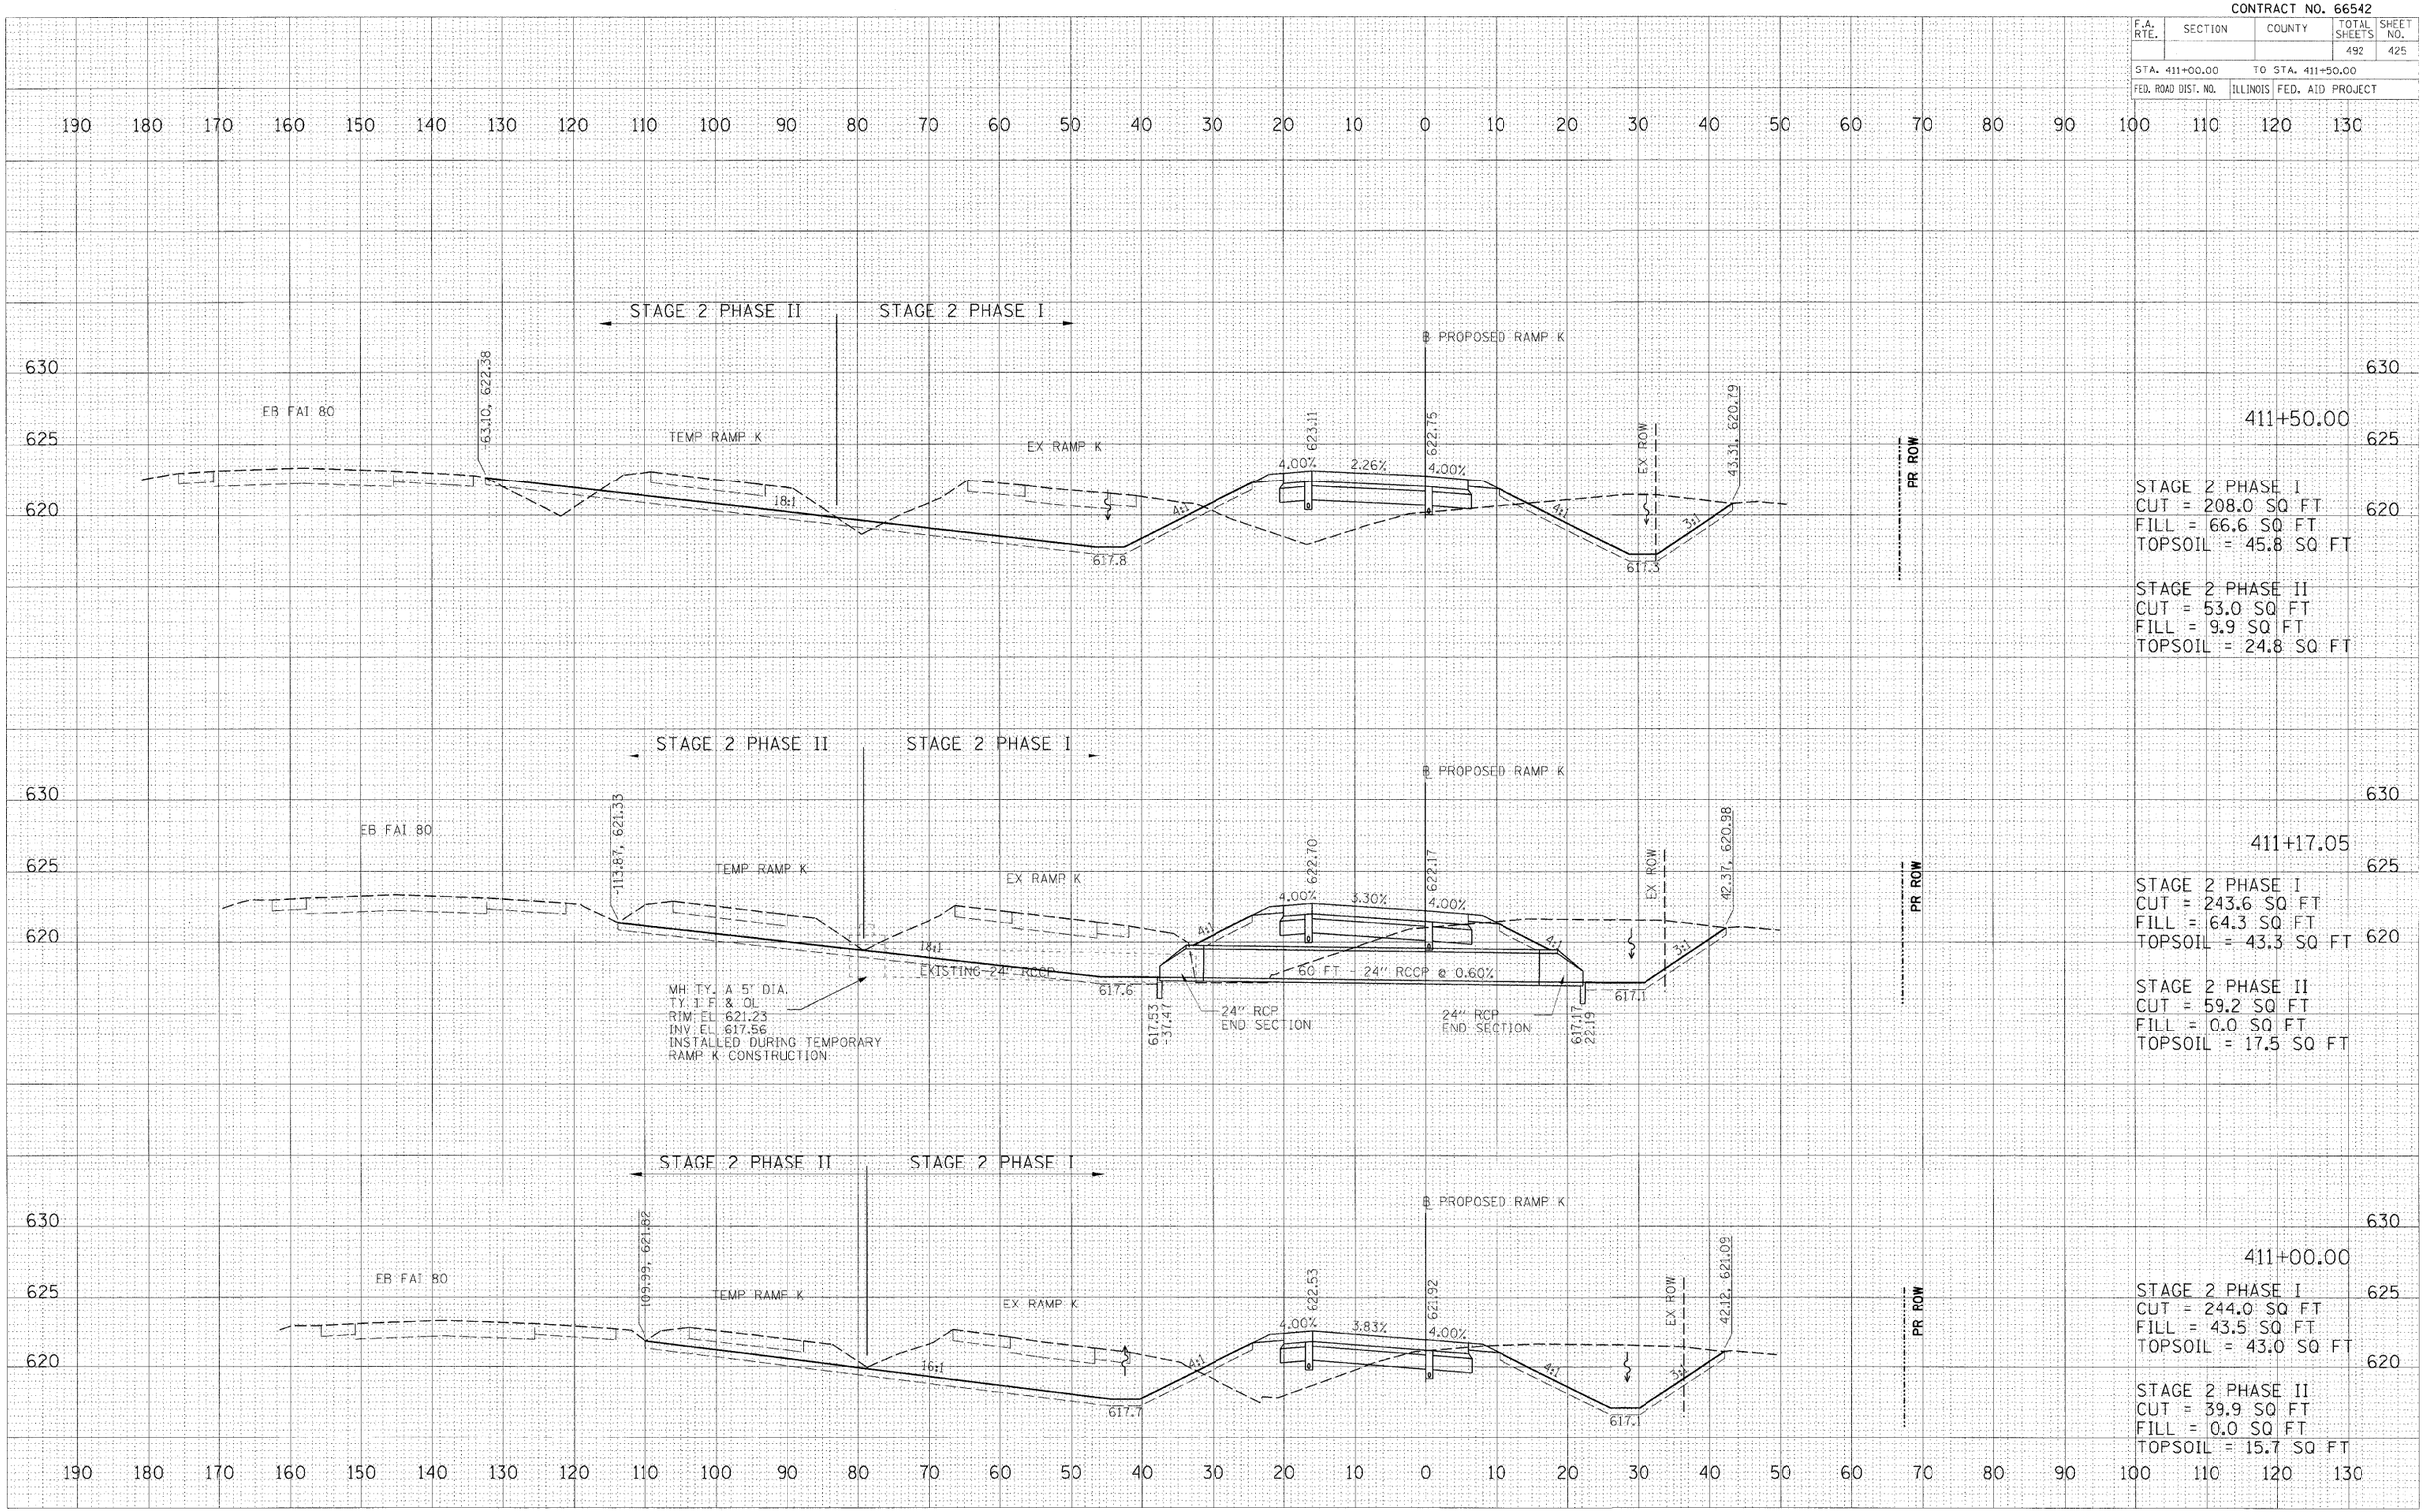

PROPOSED RAMP K STATION 411+00.00 TO STATION 411+50.00

FINAL SURVEY — NOTE BOOK — NO. — SURVEYED — PLOTTED — TEMPLATE AREAS — AREAS CHECKED — BY — DATE

ORIGINAL SURVEY — NOTE BOOK — NO. — SURVEYED — PLOTTED — TEMPLATE AREAS — AREAS CHECKED — BY — DATE

PLOT DATE = 12\23\2009
FILE NAME = i:\05jobs\05S2015\CADD\Road\Sheets\05S2015RMKSht.dgn
PLOT SCALE = 10.0000 ' / in.
USER NAME = Jones0944