CONTRACT NO. 66542

F.A. RTE.	SECTION	COUNTY	TOTAL SHEETS	SHEET NO.
			492	429
STA. 415+50.00		TO STA. 416+00.00		
FED. ROAD DIST. NO.	ILLINOIS	FED. AID PROJECT		

FINAL SURVEY — NOTE BOOK — NO. — SURVEYED — PLOTTED — TEMPLATE AREAS — AREAS CHECKED — BY — DATE

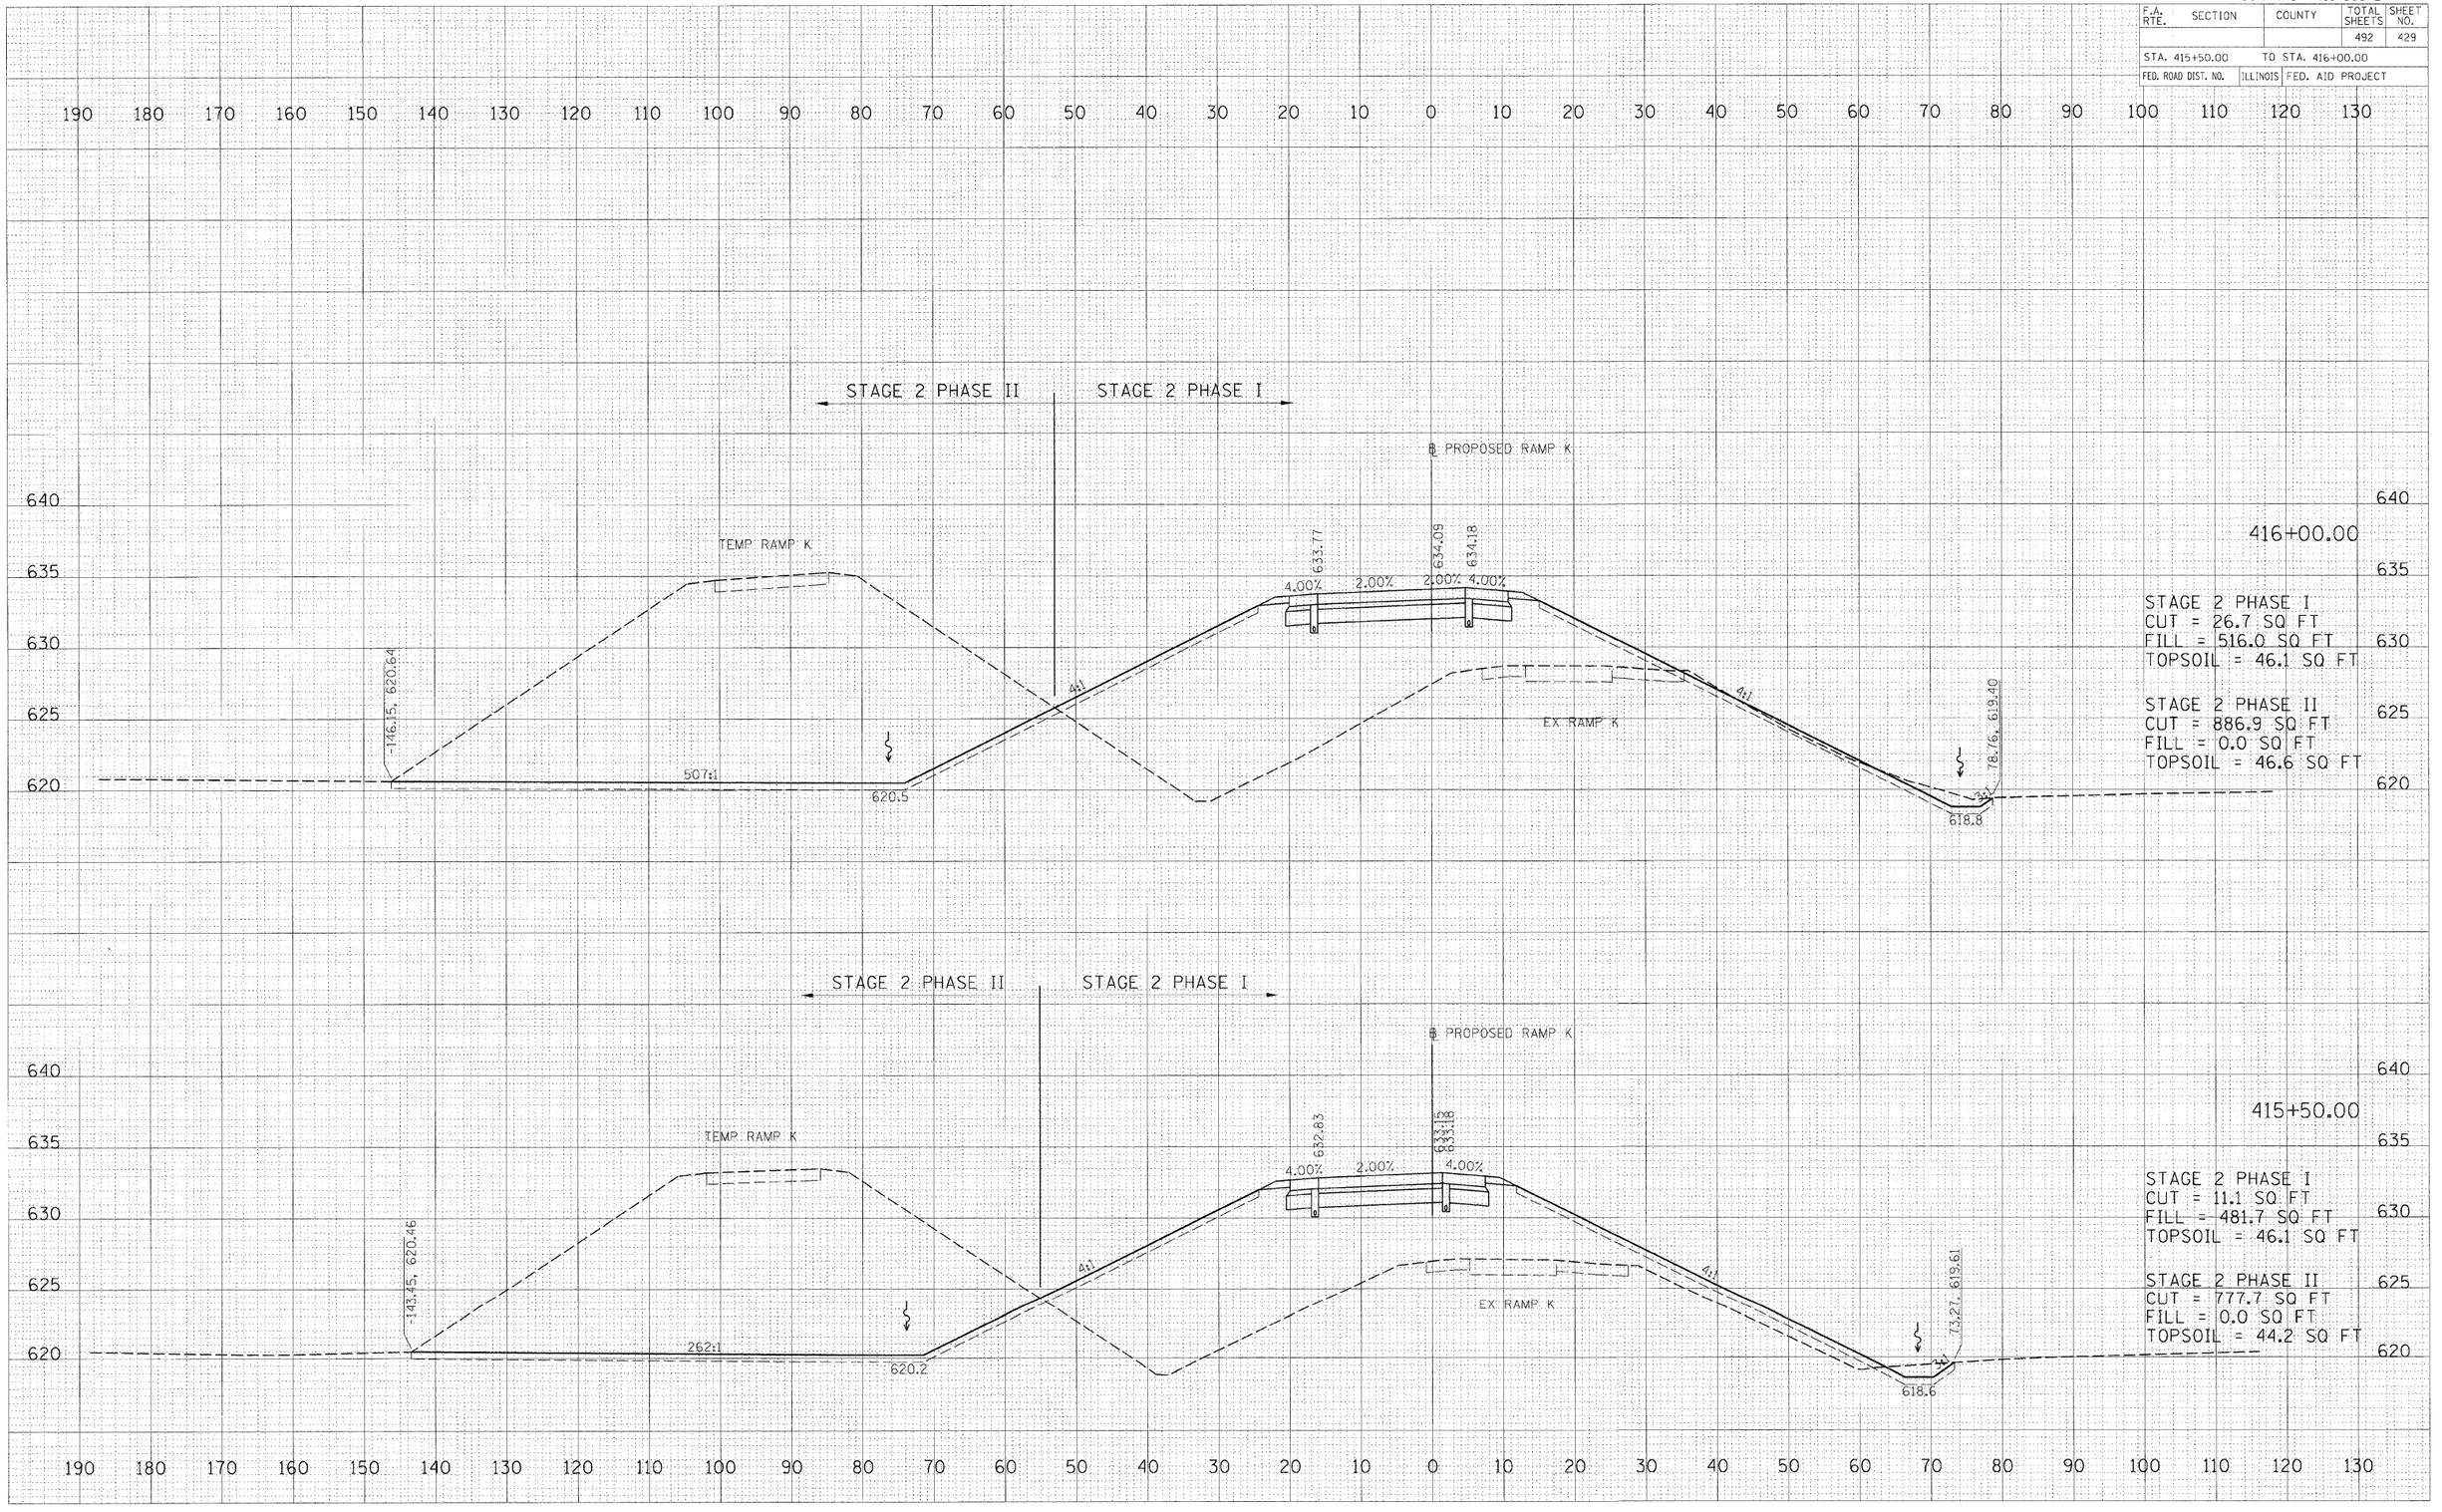

PROPOSED RAMP K STATION 415+50.00 TO STATION 416+00.00

ORIGINAL SURVEY — NOTE BOOK — NO. — SURVEYED 12/23/2009 — PLOTTED 12/28/2009 — TEMPLATE AREAS — AREAS CHECKED — BY — DATE

PLOT DATE = 12\23\2009
FILE NAME = i:\05jobs\0552015\CADD\Road\Sheets\552015_RAMPK_PROFILE.dgn
PLOT SCALE = 12.2828 ' / in.
USER NAME = John280944