CONTRACT NO. 66542

F.A. RTE.	SECTION	COUNTY	TOTAL SHEETS	SHEET NO.
			492	430
STA. 416+50.00		TO STA. 417+00.00		
FED. ROAD DIST. NO.	ILLINOIS	FED. AID PROJECT		

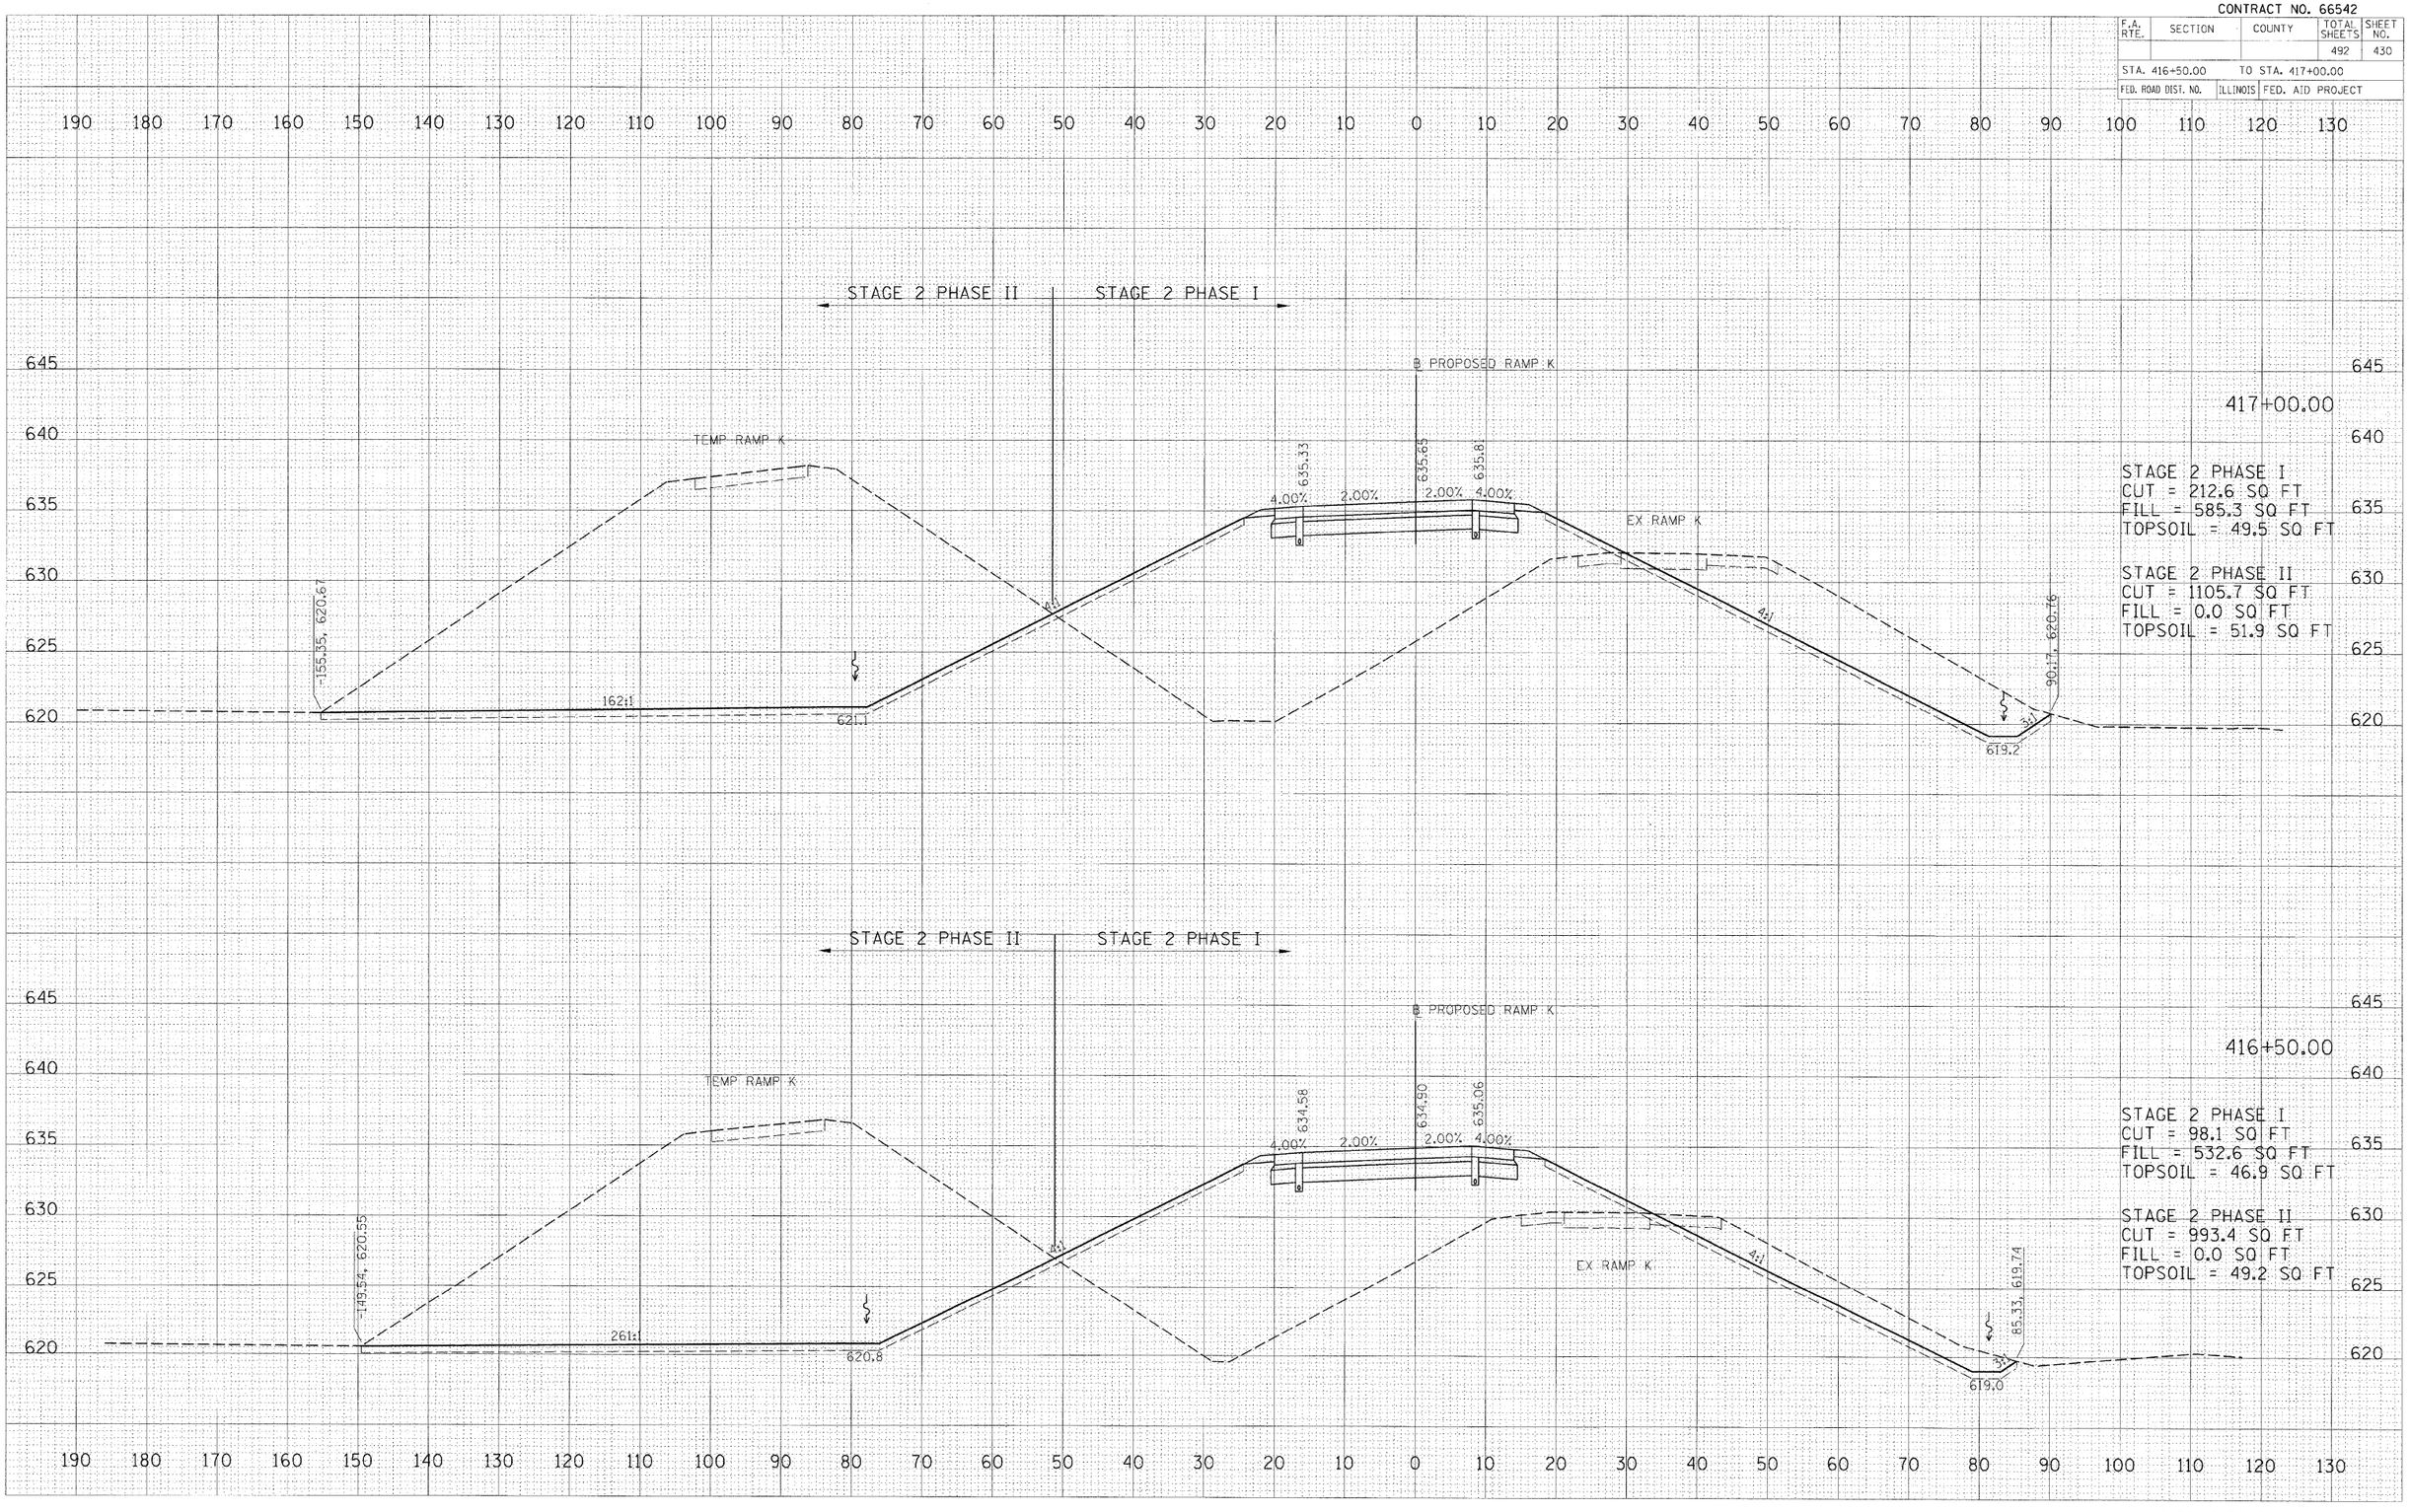

STAGE 2 PHASE I
CUT = 212.6 SQ FT
FILL = 585.3 SQ FT
TOPSOIL = 49.5 SQ FT

STAGE 2 PHASE II
CUT = 1105.7 SQ FT
FILL = 0.0 SQ FT
TOPSOIL = 51.9 SQ FT

STAGE 2 PHASE I
CUT = 98.1 SQ FT
FILL = 532.6 SQ FT
TOPSOIL = 46.9 SQ FT

STAGE 2 PHASE II
CUT = 993.4 SQ FT
FILL = 0.0 SQ FT
TOPSOIL = 49.2 SQ FT

PROPOSED RAMP K STATION 416+50.00 TO STATION 417+00.00

FINAL SURVEY | NOTE BOOK | NO. | SURVEYED | DRAWN | TEMPLATE | AREAS | AREAS CHECKED | BY | DATE

ORIGINAL SURVEY | SURVEYED | DRAWN | TEMPLATE | AREAS | AREAS CHECKED | BY | DATE

PLOT DATE = 12\23\2009
FILE NAME = i:\PE_sheets\05202015\ROD\Road Sheets\04-05XXXE1.dgn
PLOT SCALE = 10.0000 ' / in.
USER NAME = Johnson8944