CONTRACT NO. 66542

F.A. RTE.	SECTION	COUNTY	TOTAL SHEETS	SHEET NO.
80	50-3HBK	LASALLE	492	458
STA. 101+74.85		TO STA. 102+88.83		
FED. ROAD DIST. NO.	ILLINOIS	FED. AID PROJECT		

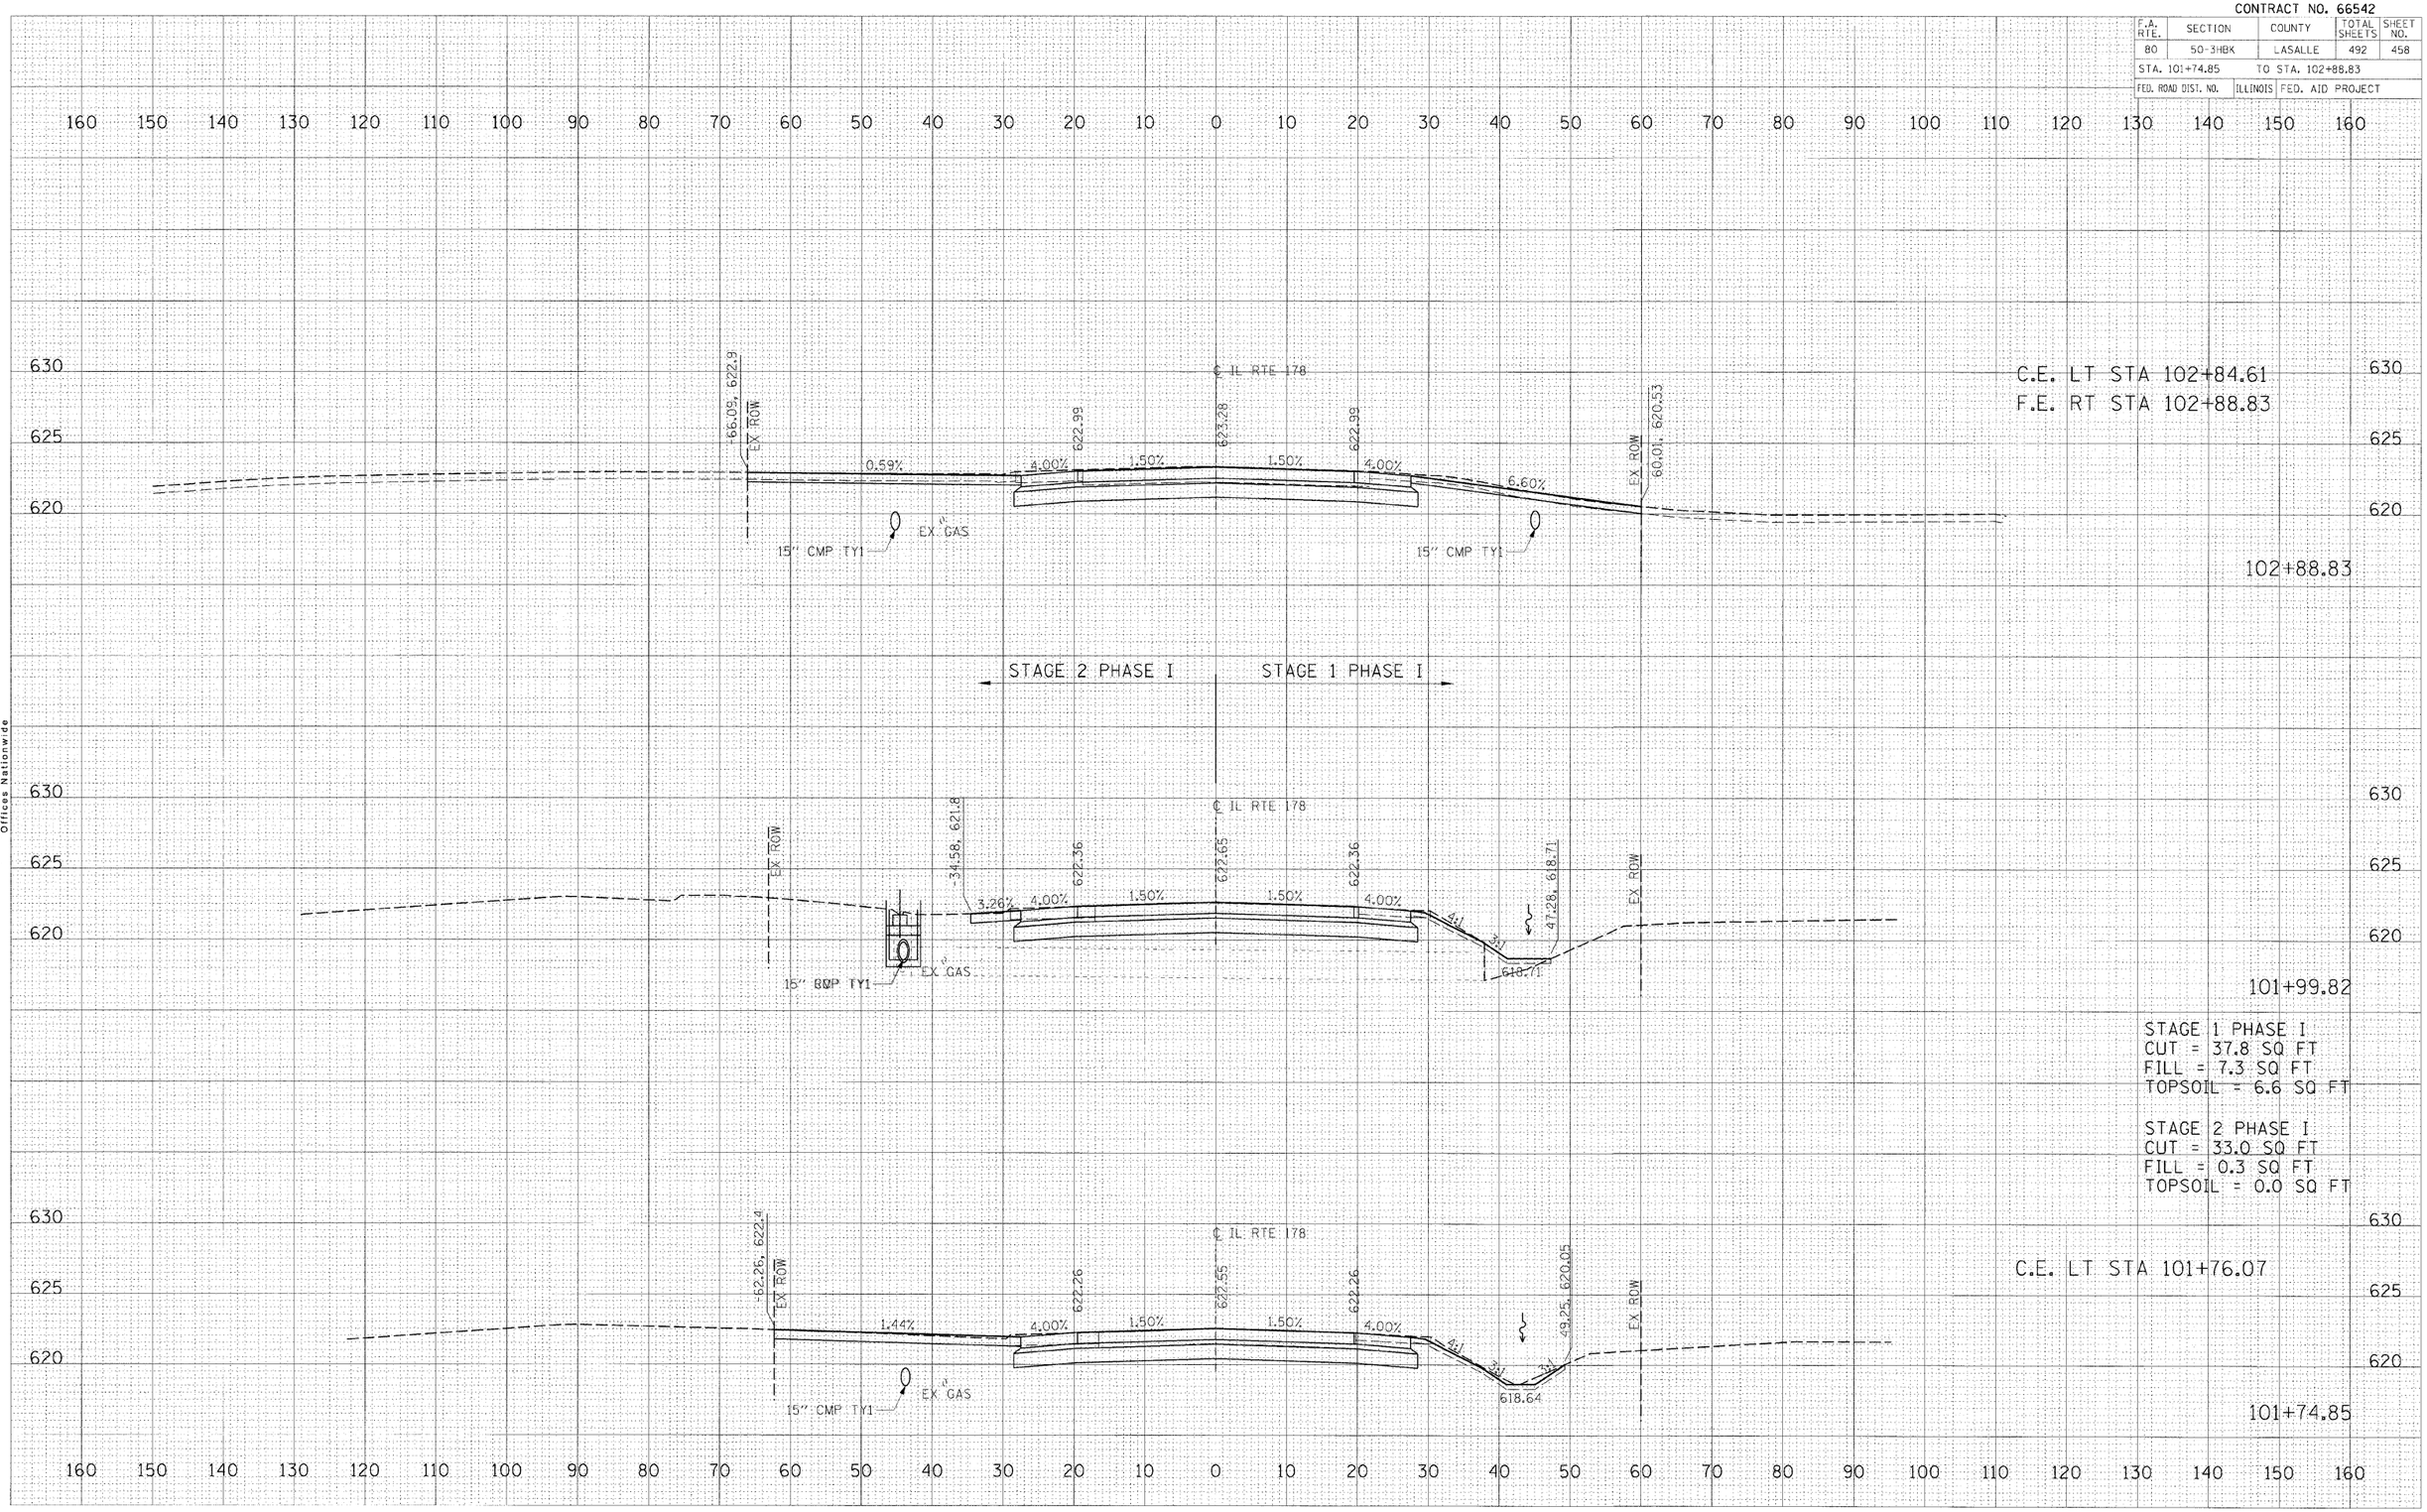

IL RTE 178 STATION 101+74.85 TO STATION 102+88.83

FINAL SURVEY		BY	DATE
NOTE BOOK	SURVEYED		
	PLOTTED		
	TEMPLATE		
	AREAS		
NO.	AREAS CHECKED		

ORIGINAL SURVEY		BY	DATE
	SURVEYED		
	PLOTTED		
	TEMPLATE		
	AREAS		
NO.	AREAS CHECKED		

HANSON
Hanson Professional Services Inc.
1525 South Sixth Street
Springfield, Illinois 62703-2886
Offices Nationwide

© Copyright Hanson Professional Services Inc. 2009

PLOT DATE = 12\23\2009
FILE NAME = I:\05jobs\GES2015\CADD\Roadway\Sheets\
PLOT SCALE = 10.0000 ' / in.
PLOT BY = Johnson0914
USER NAME = Johnson0914