CONTRACT NO. 66542

F.A. RTE.	SECTION	COUNTY	TOTAL SHEETS	SHEET NO.
80	50-3HBK	LASALLE	492	467
STA. 113+00.00		TO STA. 113+34.65		
FED. ROAD DIST. NO.	ILLINOIS	FED. AID PROJECT		

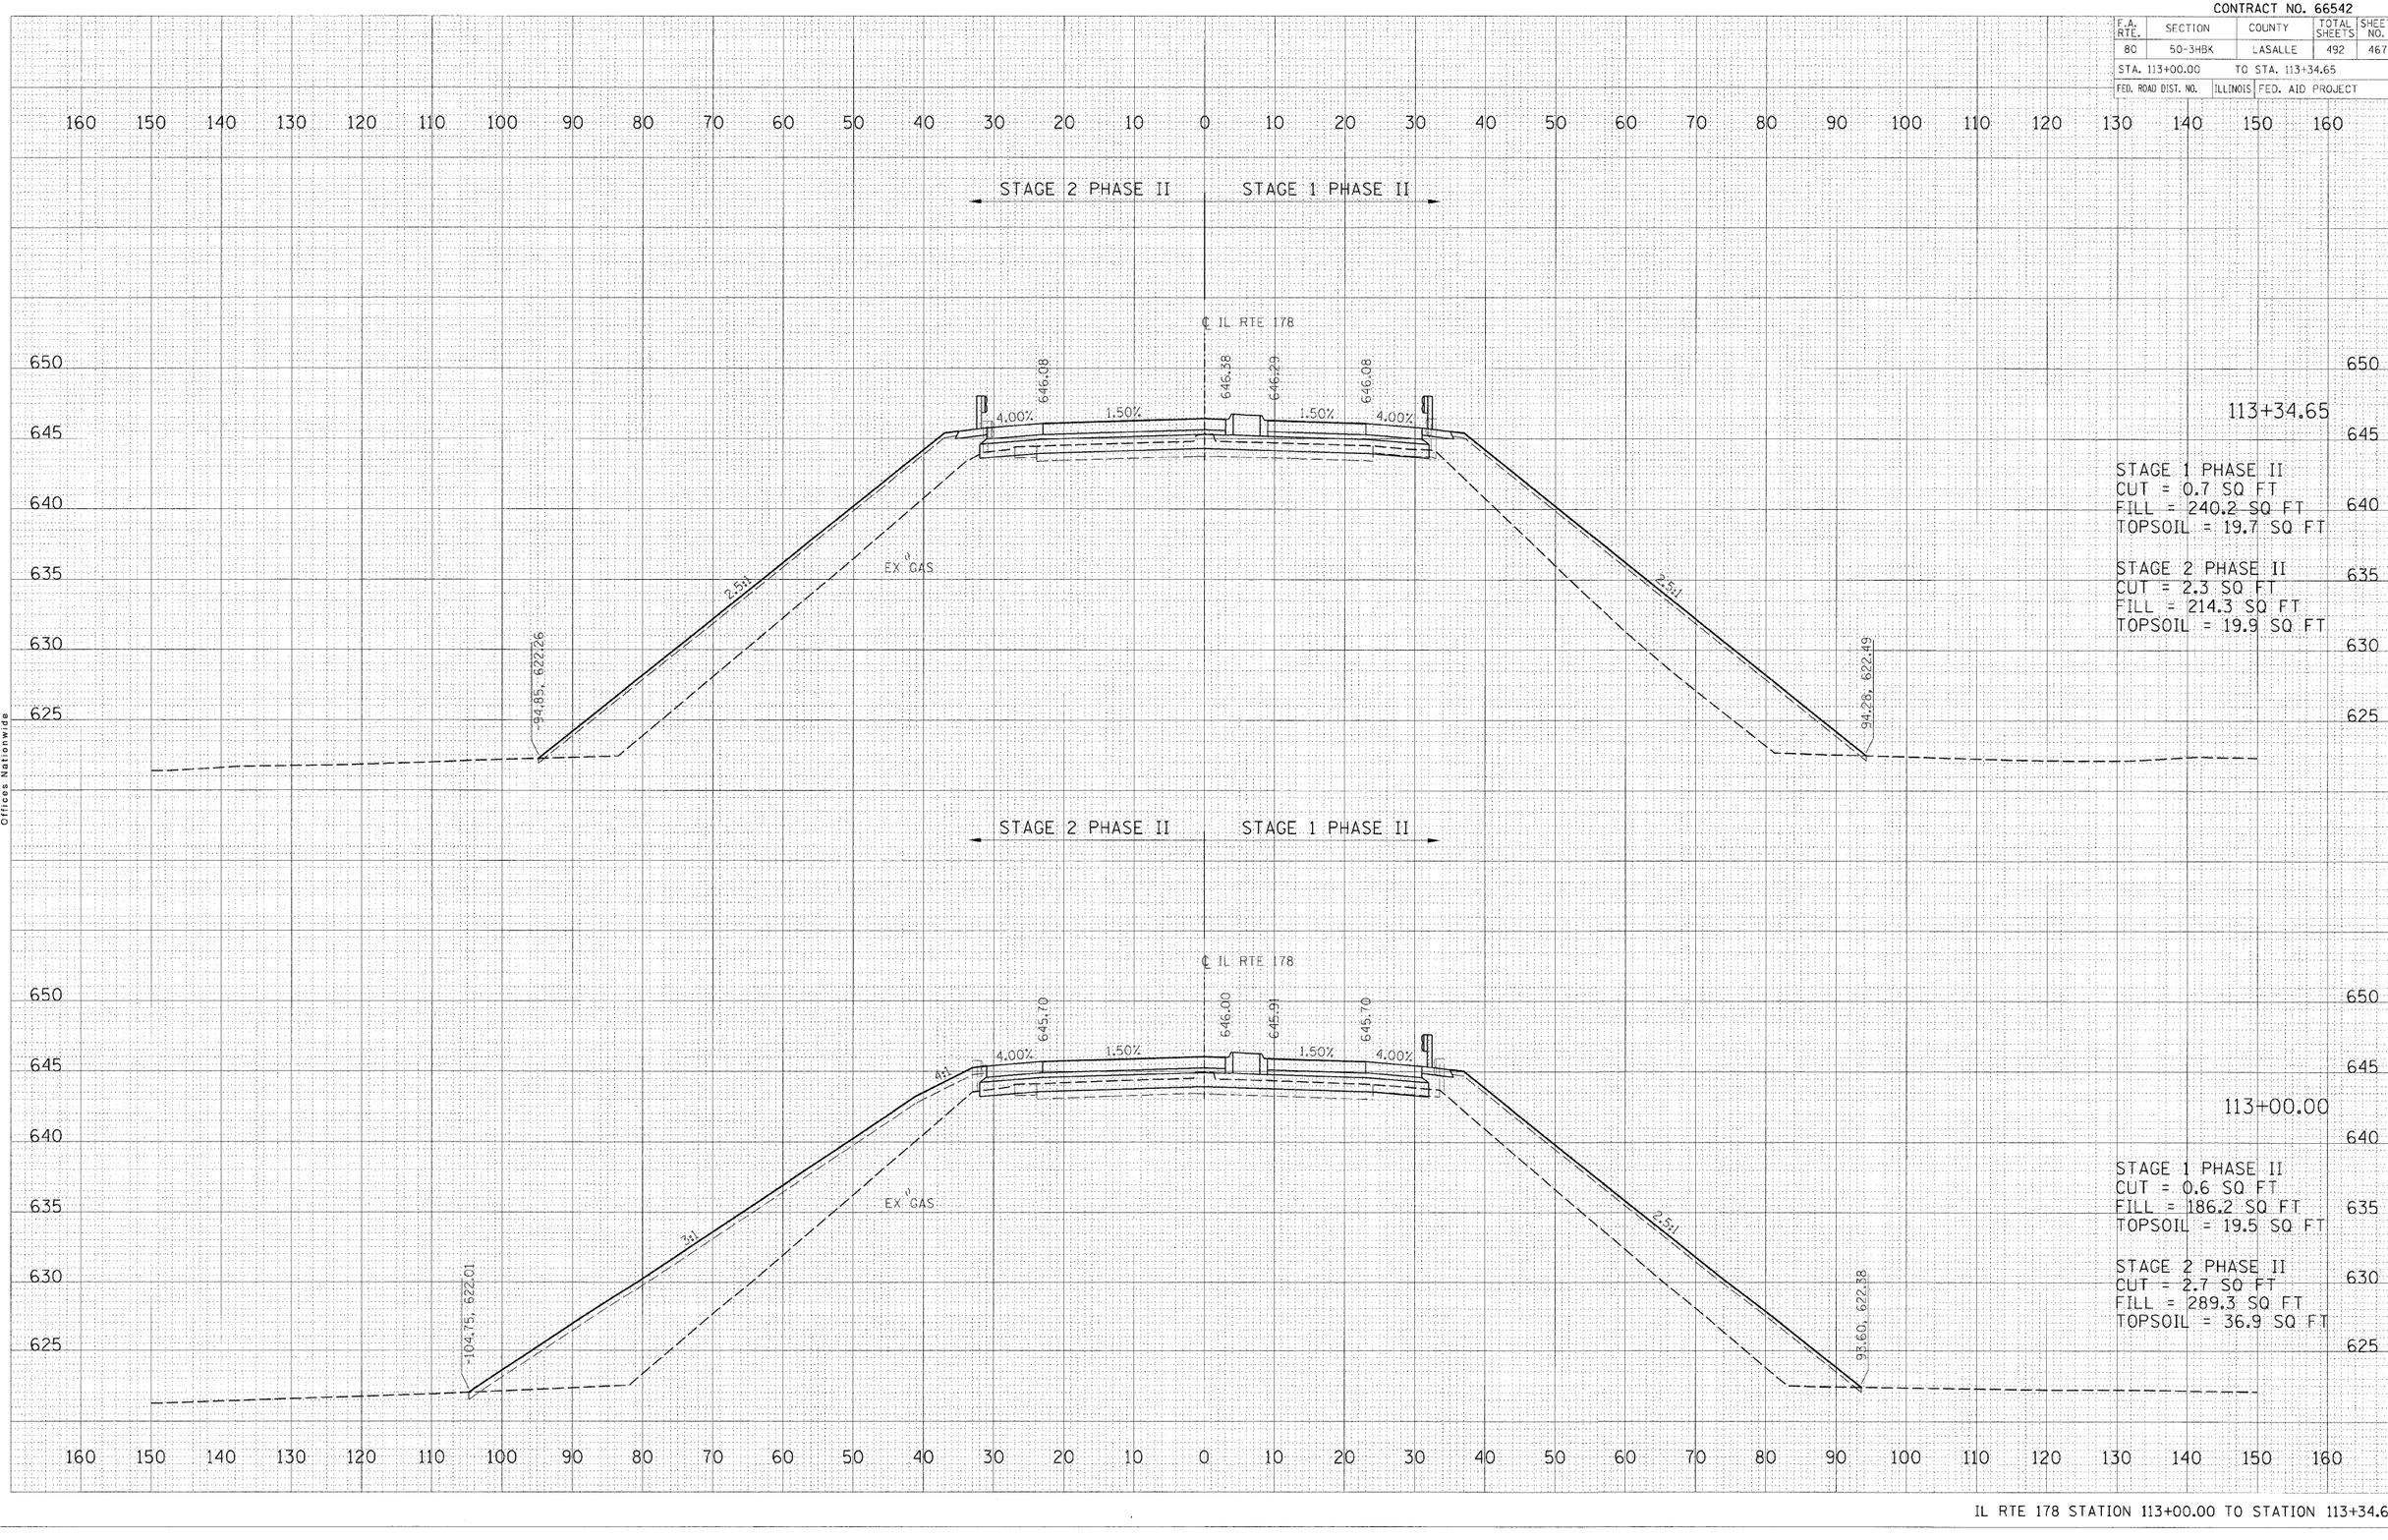

IL RTE 178 STATION 113+00.00 TO STATION 113+34.65

FINAL SURVEY	NOTE BOOK	NO.
	SURVEYED	BY
	PLOTTED	DATE
	TEMPLATE	
	AREAS	
	AREAS CHECKED	

ORIGINAL SURVEY	NOTE BOOK	NO.
	SURVEYED	BY
	PLOTTED	DATE
	TEMPLATE	
	AREAS	
	AREAS CHECKED	

© Copyright Hanson Professional Services Inc. 2009

HANSON
Hanson Professional Services Inc.
1525 South Sixth Street
Springfield, Illinois 62703-2886
Offices Nationwide

PLOT DATE = 12\23\2009
FILE NAME = I:\RS\Jobs\RS52615\CADD\Xfiles\Sheets\RS52615_SHEET_ALT_067.dgn
PLOT SCALE = 10.2000 ' / in.
USER NAME = JohnsBRYA