CONTRACT NO. 66542

F.A. RTE.	SECTION	COUNTY	TOTAL SHEETS	SHEET NO.
80	50-3HBK	LASALLE	492	477
STA. 126+84.37		TO STA. 128+00.00		
FED. ROAD DIST. NO.	ILLINOIS	FED. AID PROJECT		

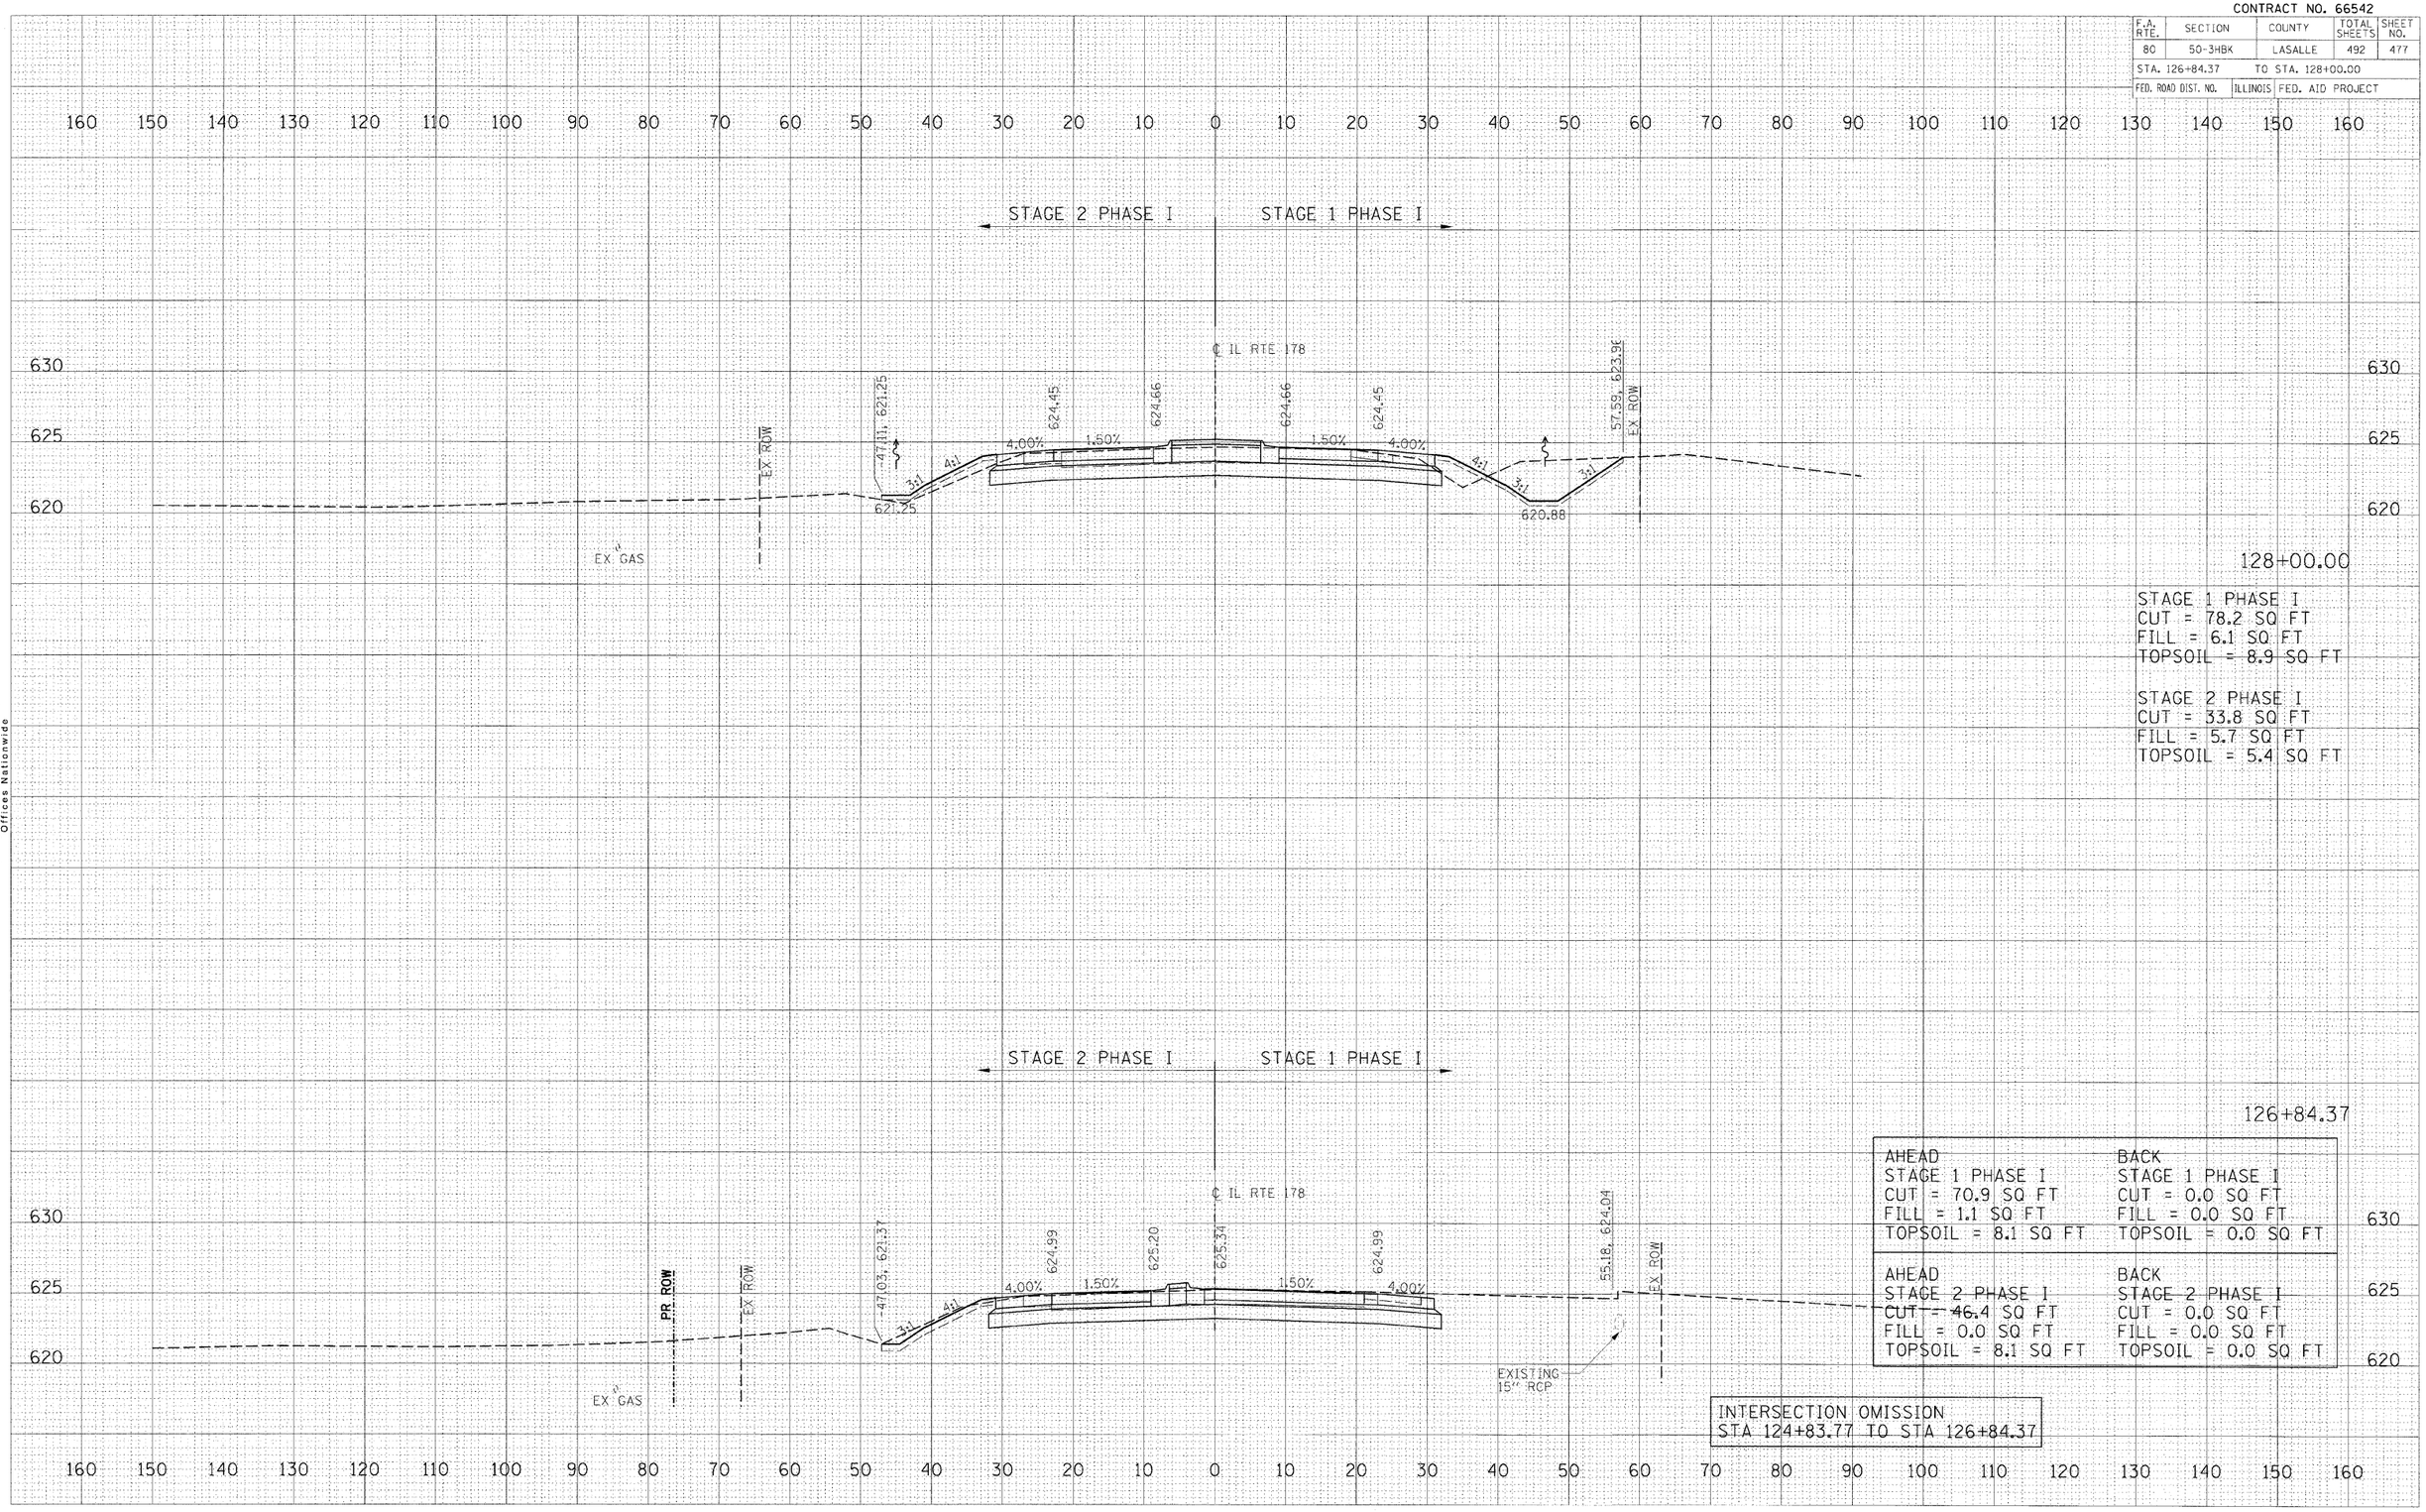

128+00.00

STAGE 1 PHASE I
CUT = 78.2 SQ FT
FILL = 6.1 SQ FT
TOPSOIL = 8.9 SQ FT

STAGE 2 PHASE I
CUT = 33.8 SQ FT
FILL = 5.7 SQ FT
TOPSOIL = 5.4 SQ FT

126+84.37

AHEAD	BACK
STAGE 1 PHASE I	STAGE 1 PHASE I
CUT = 70.9 SQ FT	CUT = 0.0 SQ FT
FILL = 1.1 SQ FT	FILL = 0.0 SQ FT
TOPSOIL = 8.1 SQ FT	TOPSOIL = 0.0 SQ FT
AHEAD	BACK
STAGE 2 PHASE I	STAGE 2 PHASE I
CUT = 46.4 SQ FT	CUT = 0.0 SQ FT
FILL = 0.0 SQ FT	FILL = 0.0 SQ FT
TOPSOIL = 8.1 SQ FT	TOPSOIL = 0.0 SQ FT

INTERSECTION OMISSION
STA 124+83.77 TO STA 126+84.37

IL RTE 178 STATION 126+84.37 TO STATION 128+00.00

FINAL SURVEY — NOTE BOOK — NO.
SURVEYED — BY — DATE
PLOTTED
TEMPLATE
AREAS
AREAS CHECKED

ORIGINAL SURVEY — NOTE BOOK — NO.
SURVEYED — BY — DATE
PLOTTED
TEMPLATE
AREAS
AREAS CHECKED

PLOT DATE = 12\23\2009
FILE NAME = i:\05jobs\05S2815\c\ADD\Road\Sheet\RTE178_PHASE1_PROFILE.dgn
PLOT SCALE = 10.0000 ' / in.
USER NAME = John48944

© Copyright Hanson Professional Services Inc. 2009

HANSON
Hanson Professional Services Inc.
1525 South Sixth Street
Springfield, Illinois 62703-2886
Offices Nationwide