CONTRACT NO. 66542

F.A. RTE.	SECTION	COUNTY	TOTAL SHEETS	SHEET NO.
80	50-3HBK	LASALLE	492	480
STA. 132+00.00		TO STA. 133+06.63		
FED. ROAD DIST. NO.	ILLINOIS	FED. AID PROJECT		

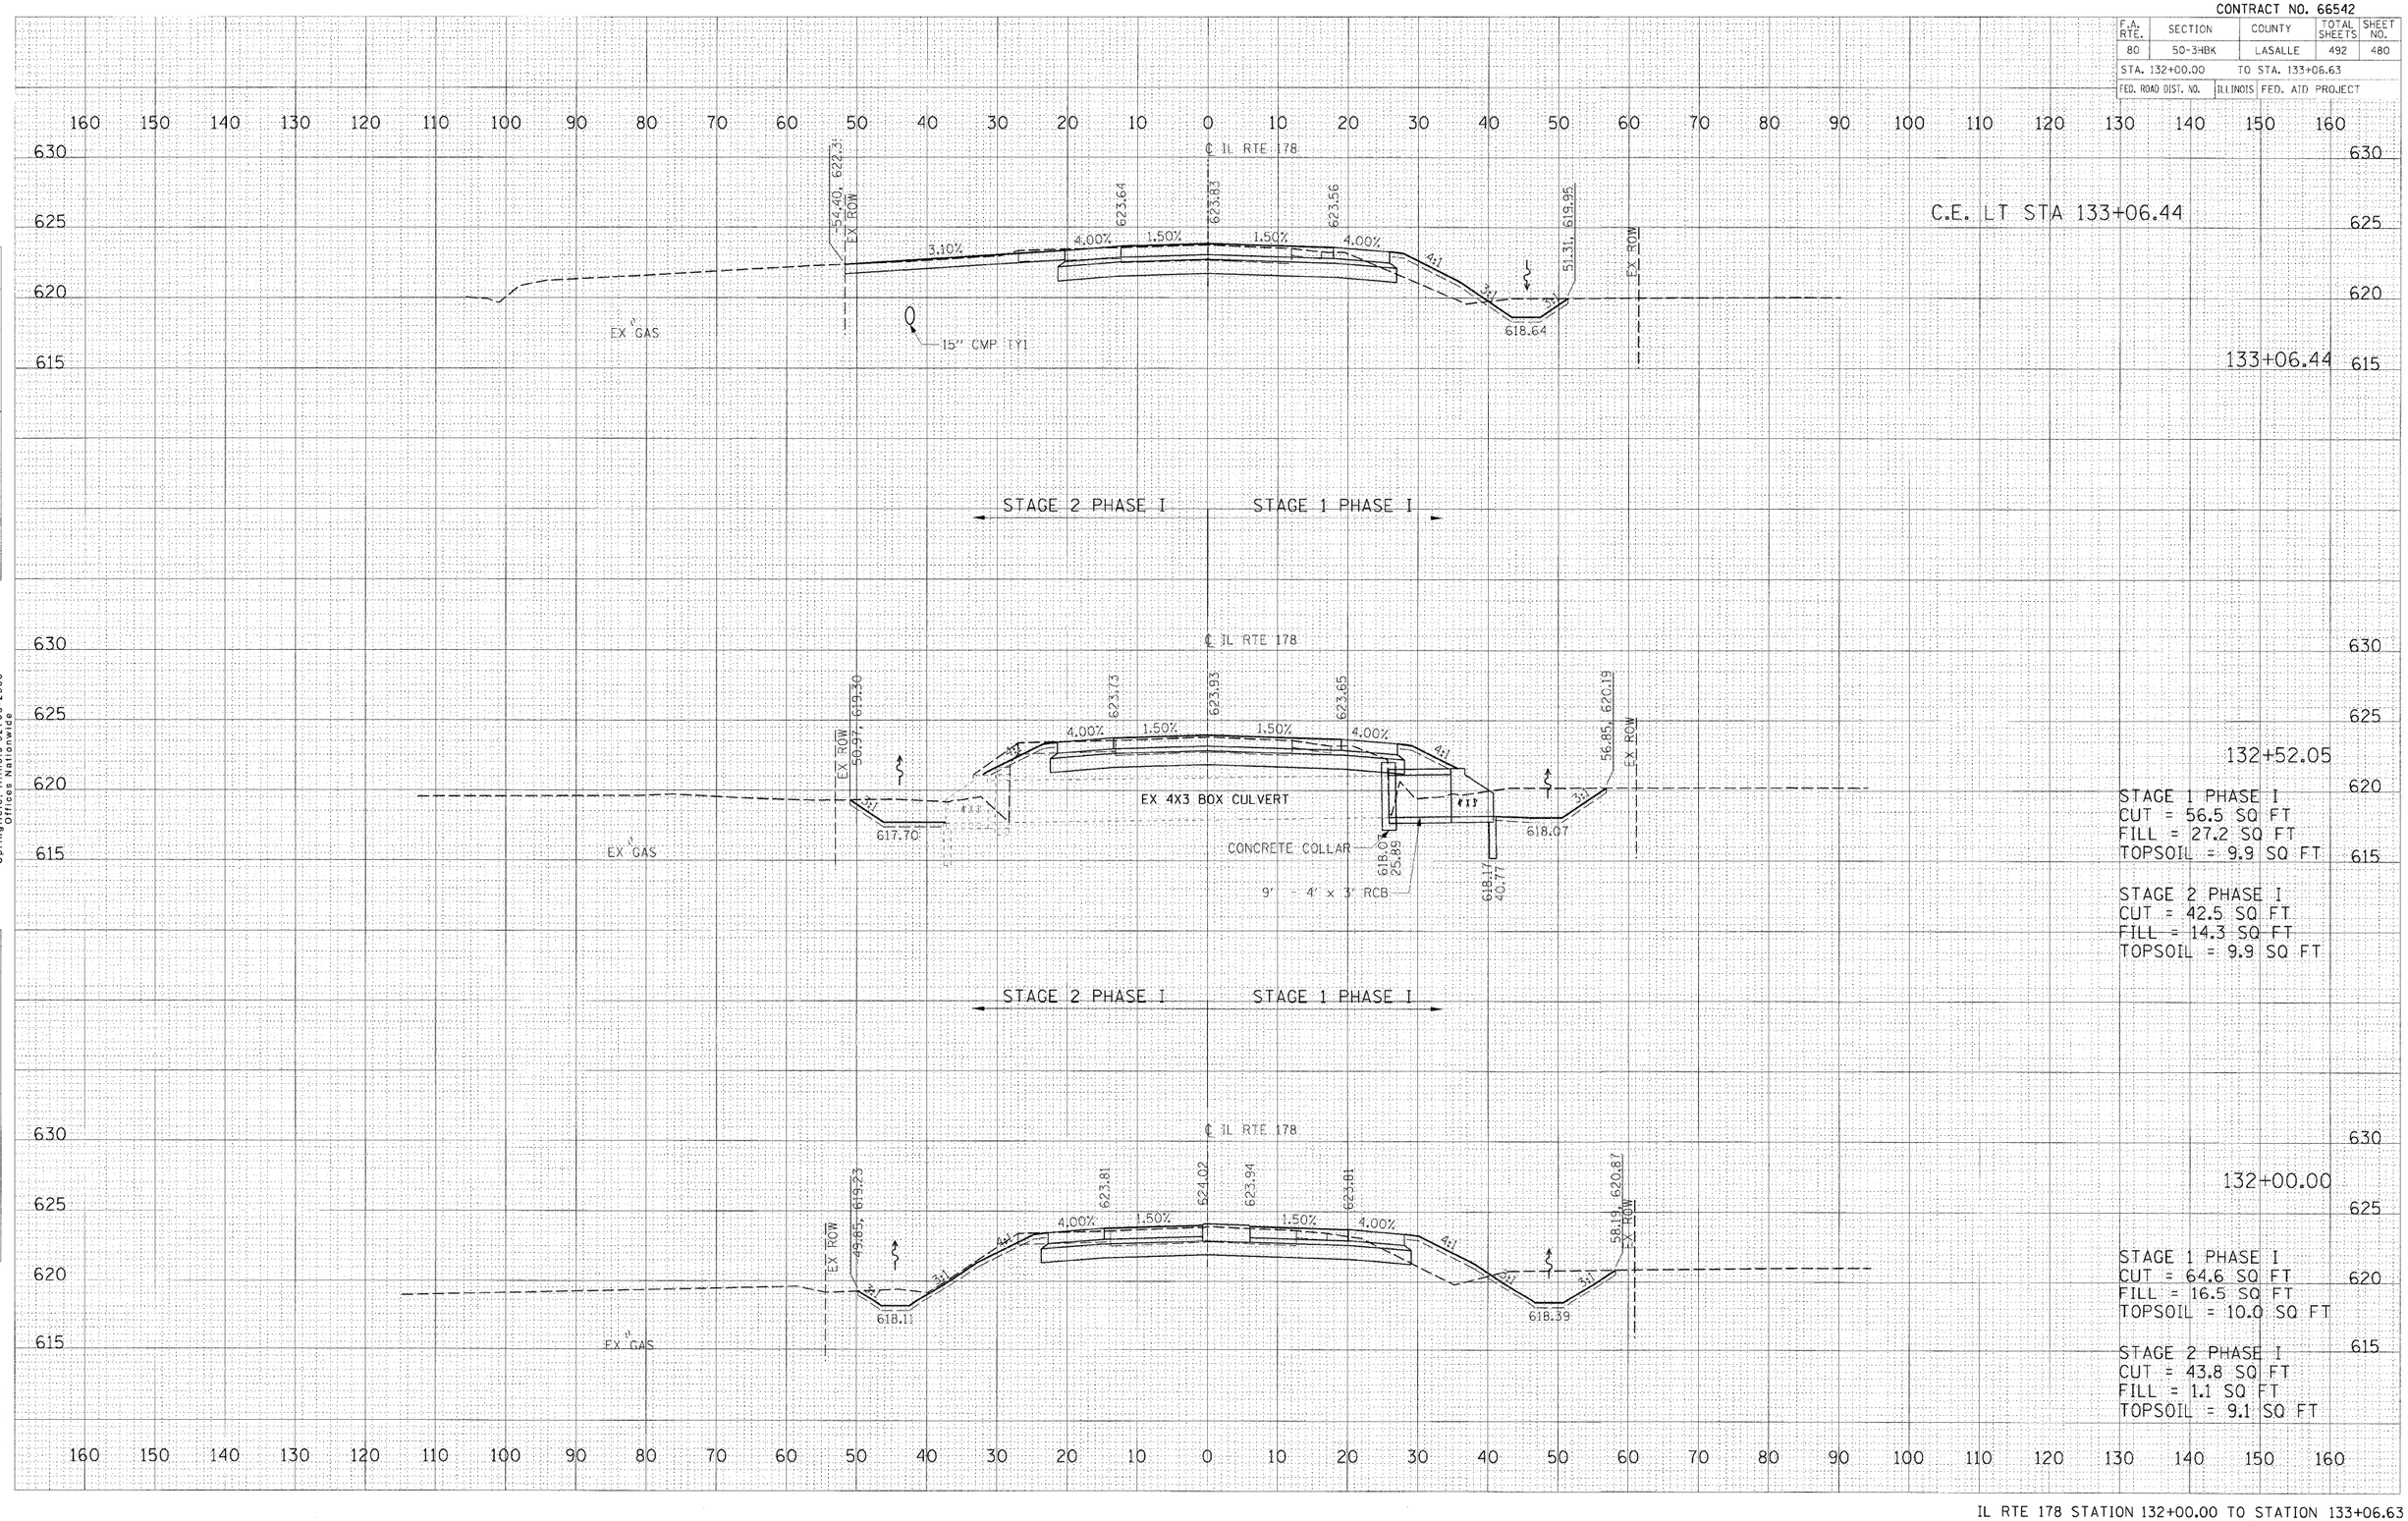

IL RTE 178 STATION 132+00.00 TO STATION 133+06.63

© Copyright Hanson Professional Services Inc. 2009

HANSON
Hanson Professional Services Inc
1525 South Sixth Street
Springfield, Illinois 62703-2888
Offices Nationwide

FINAL SURVEY	BY	DATE
SURVEYED		
PLOTTED		
NOTE BOOK		
TEMPLATE		
AREAS		
AREAS CHECKED		
NO.		

ORIGINAL SURVEY	BY	DATE
SURVEYED		
PLOTTED		
NOTE BOOK		
TEMPLATE		
AREAS		
AREAS CHECKED		
NO.		

PLOT DATE = 12\23\2009
FILE NAME = i:\025data\055i2015\CADD\Road Sheets\RDSTSHT.dgn
PLOT SCALE = 10.0000 '/ in.
USER NAME = Jonnaddy944