F.A.P. RTE.	SECTION	COUNTY	TOTAL SHEETS	SHEET NO.
68	(3)BR-1	LASALLE	44	9
STA. 421+50		TO STA. 424+50		
FED. ROAD DIST. NO. 7	ILLINOIS	FED. AID PROJECT		

CONTRACT NO. 66619

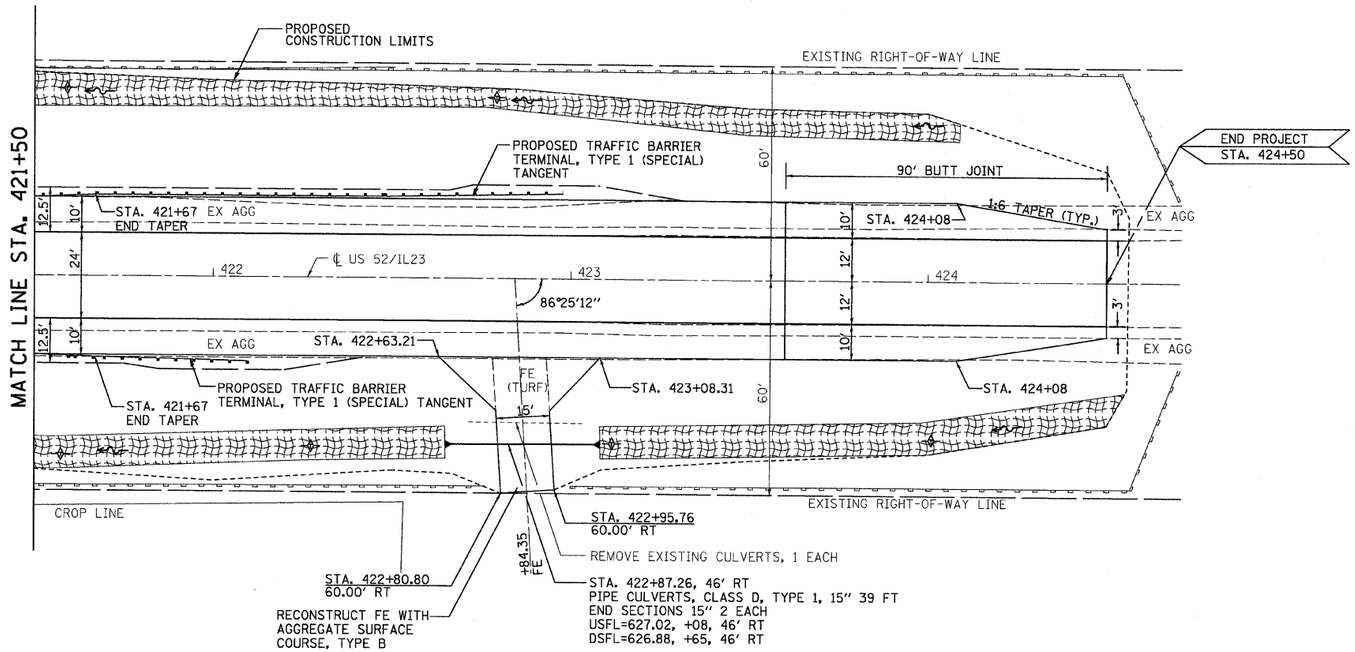

LEGEND

- REMOVAL ITEMS
- TEMPORARY DITCH CHECK
- PERIMETER EROSION BARRIER
- STONE RIPRAP, CLASS A4
- EROSION CONTROL BLANKET

N

0 20 40

SCALE: H: 20' V: 2'

DATE OF LAST REVISION: JUNE 20, 2008

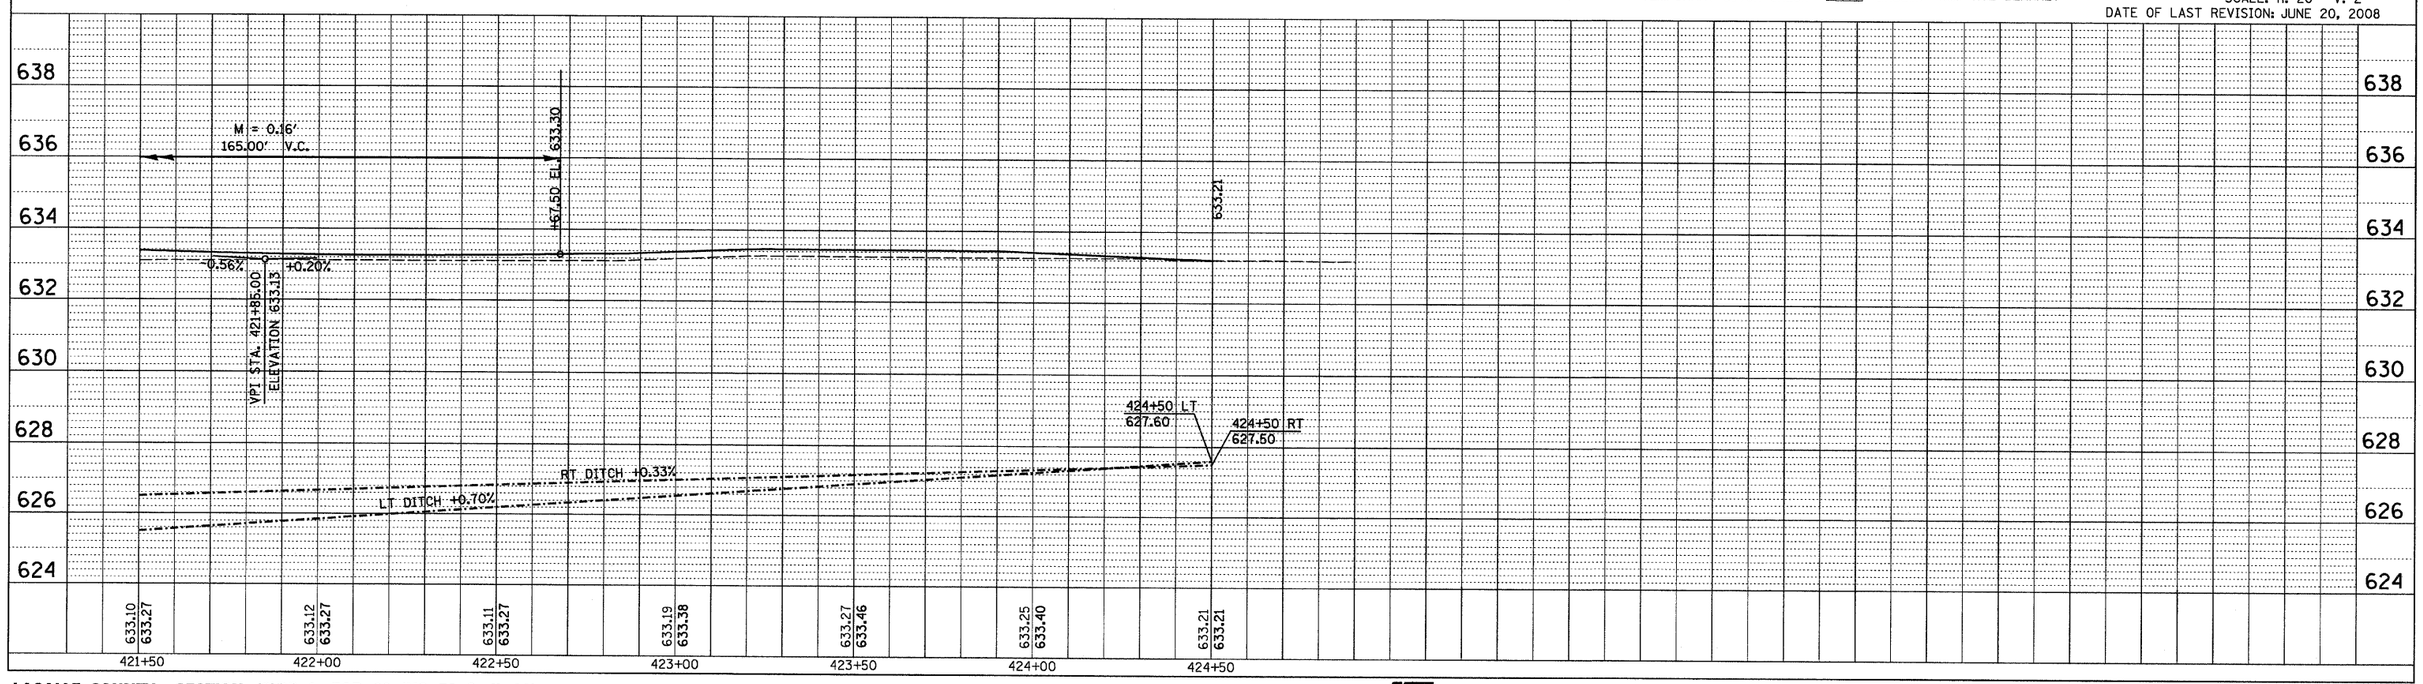

PLAN — NOTE BOOK NO. ____ — SURVEYED / PLOTTED / ALIGNMENT CHECKED / RT. OF WAY CHECKED / CADD FILE NAME — BY — DATE

PROFILE — NOTE BOOK NO. ____ — SURVEYED / PLOTTED / GRADES CHECKED / B.M. NOTED / STRUCTURE NOTATNS CHKD — BY — DATE