CONTRACT NO. 66645

F.A.U RTE.	SECTION	COUNTY	TOTAL SHEETS	SHEET NO.
6097	50-8 HBR	LASALLE	143	26
STA. 134+51.42		TO STA. 136+63.26		
FED. ROAD DIST. NO. 3	ILLINOIS	FED. AID PROJECT		

PLAN
SURVEYED
PLOTTED
DRAWN
CHECKED
ALIGNMENT CHECKED
RT. OF WAY CHECKED
NOTE BOOK
NO.
CADD FILE NAME
BY
DATE

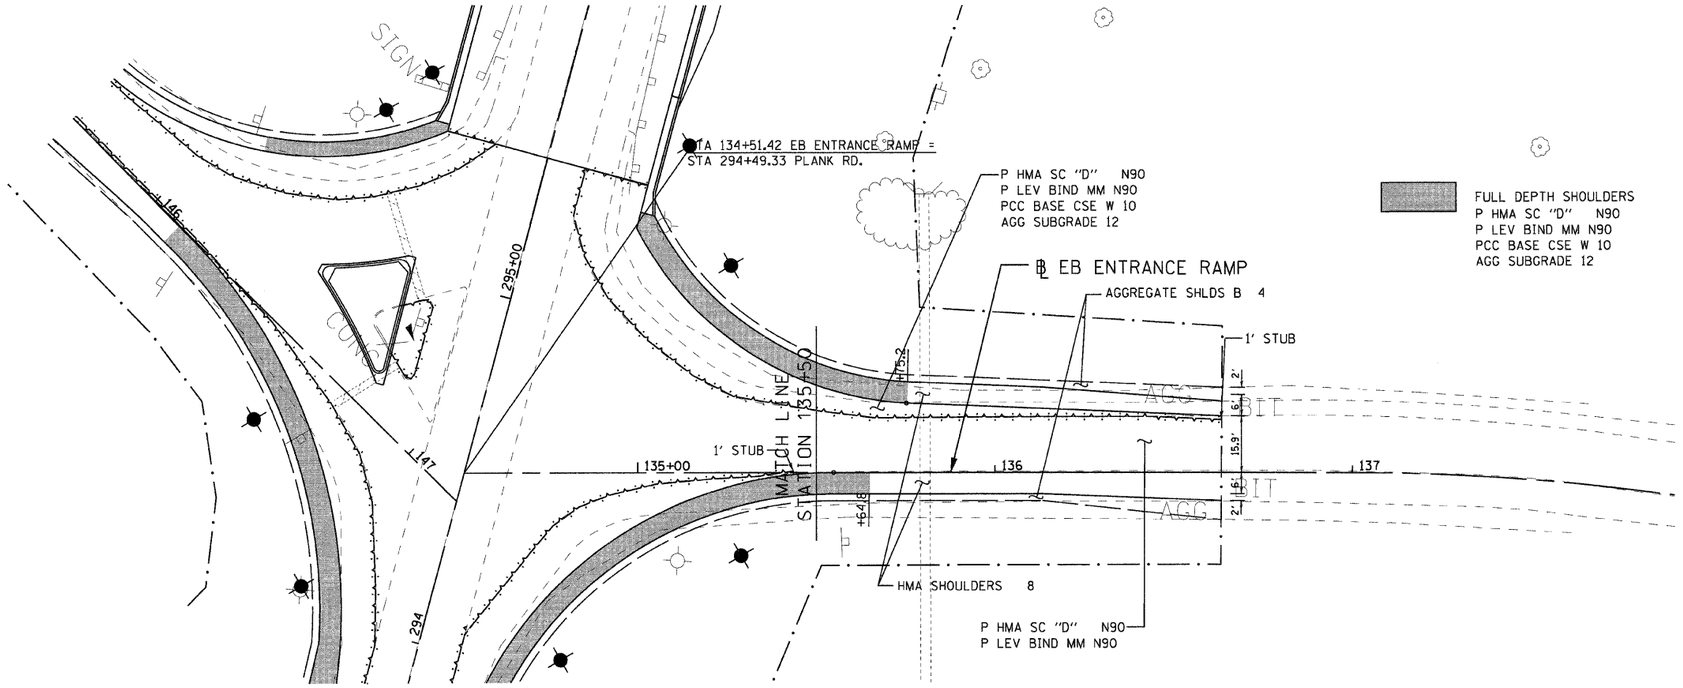

ALL REFERENCES TO EB ENTRANCE RAMP ℄ UNLESS NOTED OTHERWISE.

0 20' 50' 100'

SCALE: 1"= 20'

PROFILE
SURVEYED
PLOTTED
DRAWN
CHECKED
B.M. NOTED
STRUCTURE NOTATNS CHKD
NOTE BOOK
NO.
BY
DATE

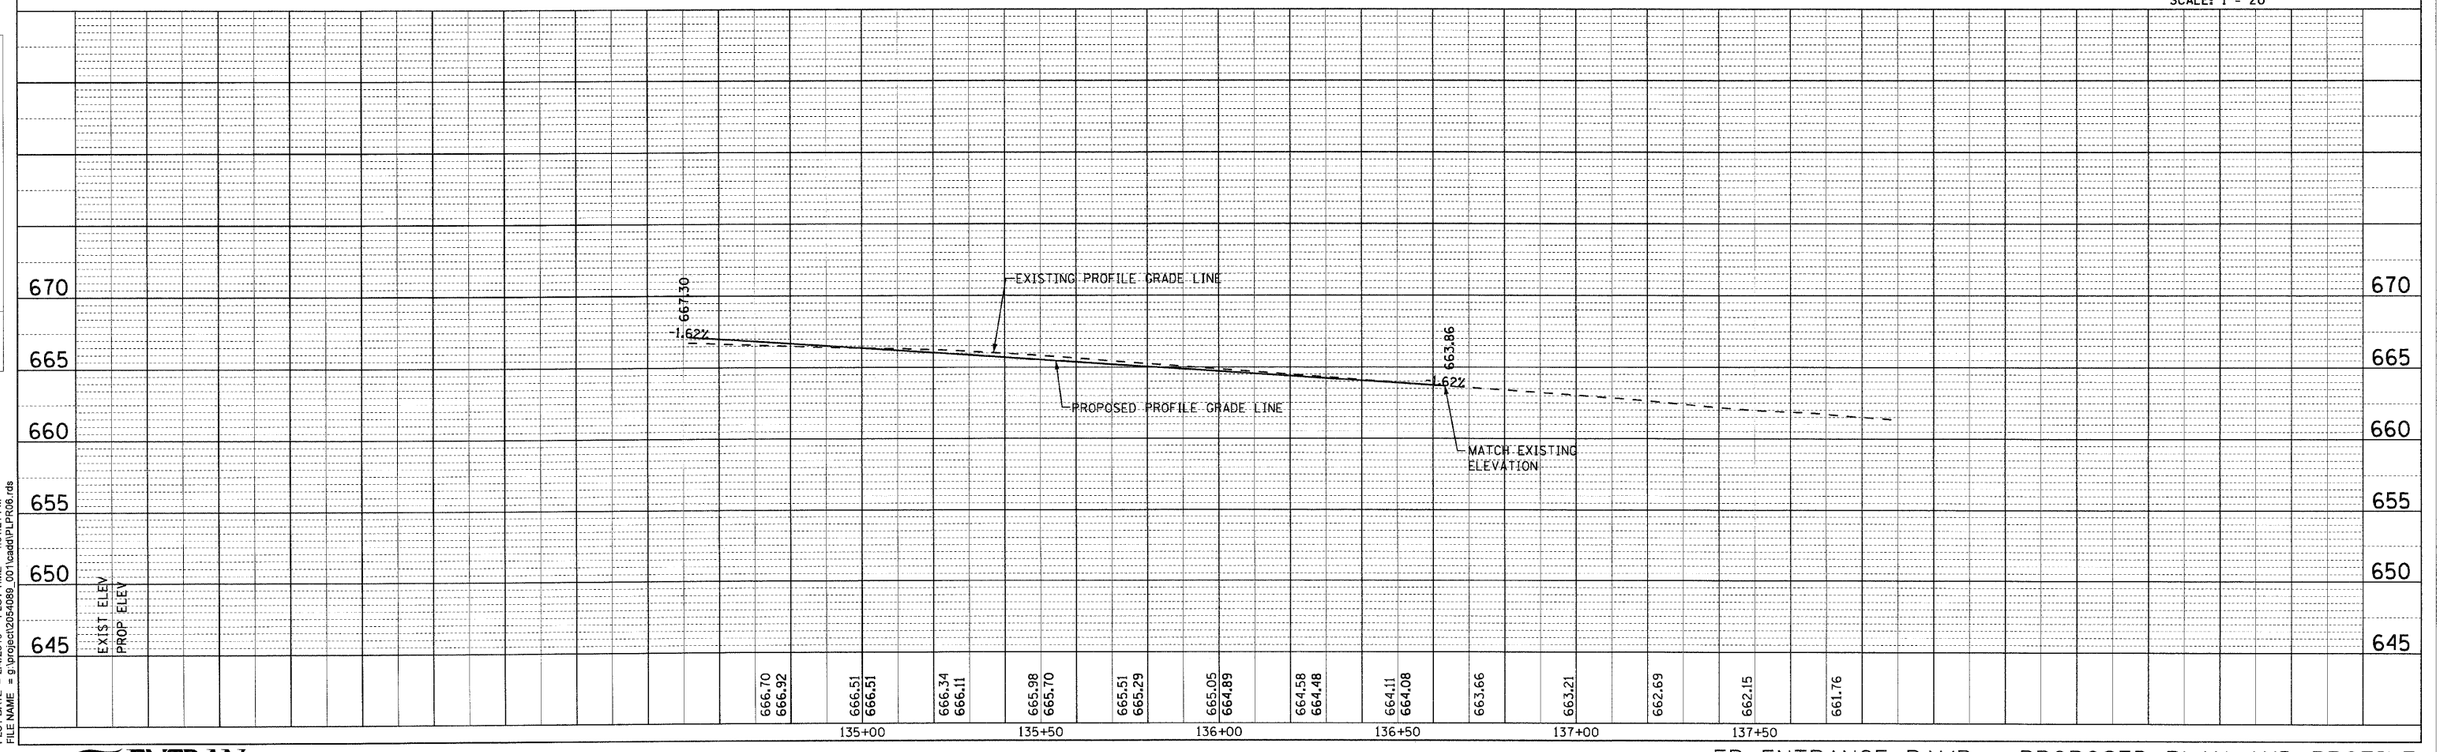

PLOT DATE = 2/4/2010 PLOT TIME = 4:01:21 PM
FILE NAME = g:\project\2054089_001\cadd\PLPR06.rds

ENTRAN

EB ENTRANCE RAMP - PROPOSED PLAN AND PROFILE