CONTRACT NO. 66645

F.A. RTE.	SECTION	COUNTY	TOTAL SHEETS	SHEET NO.
	50-8 HBR	LASALLE	143	113

STA. 293+00.0000 TO STA. 293+50.0000

FED. ROAD DIST. NO. | ILLINOIS | FED. AID PROJECT

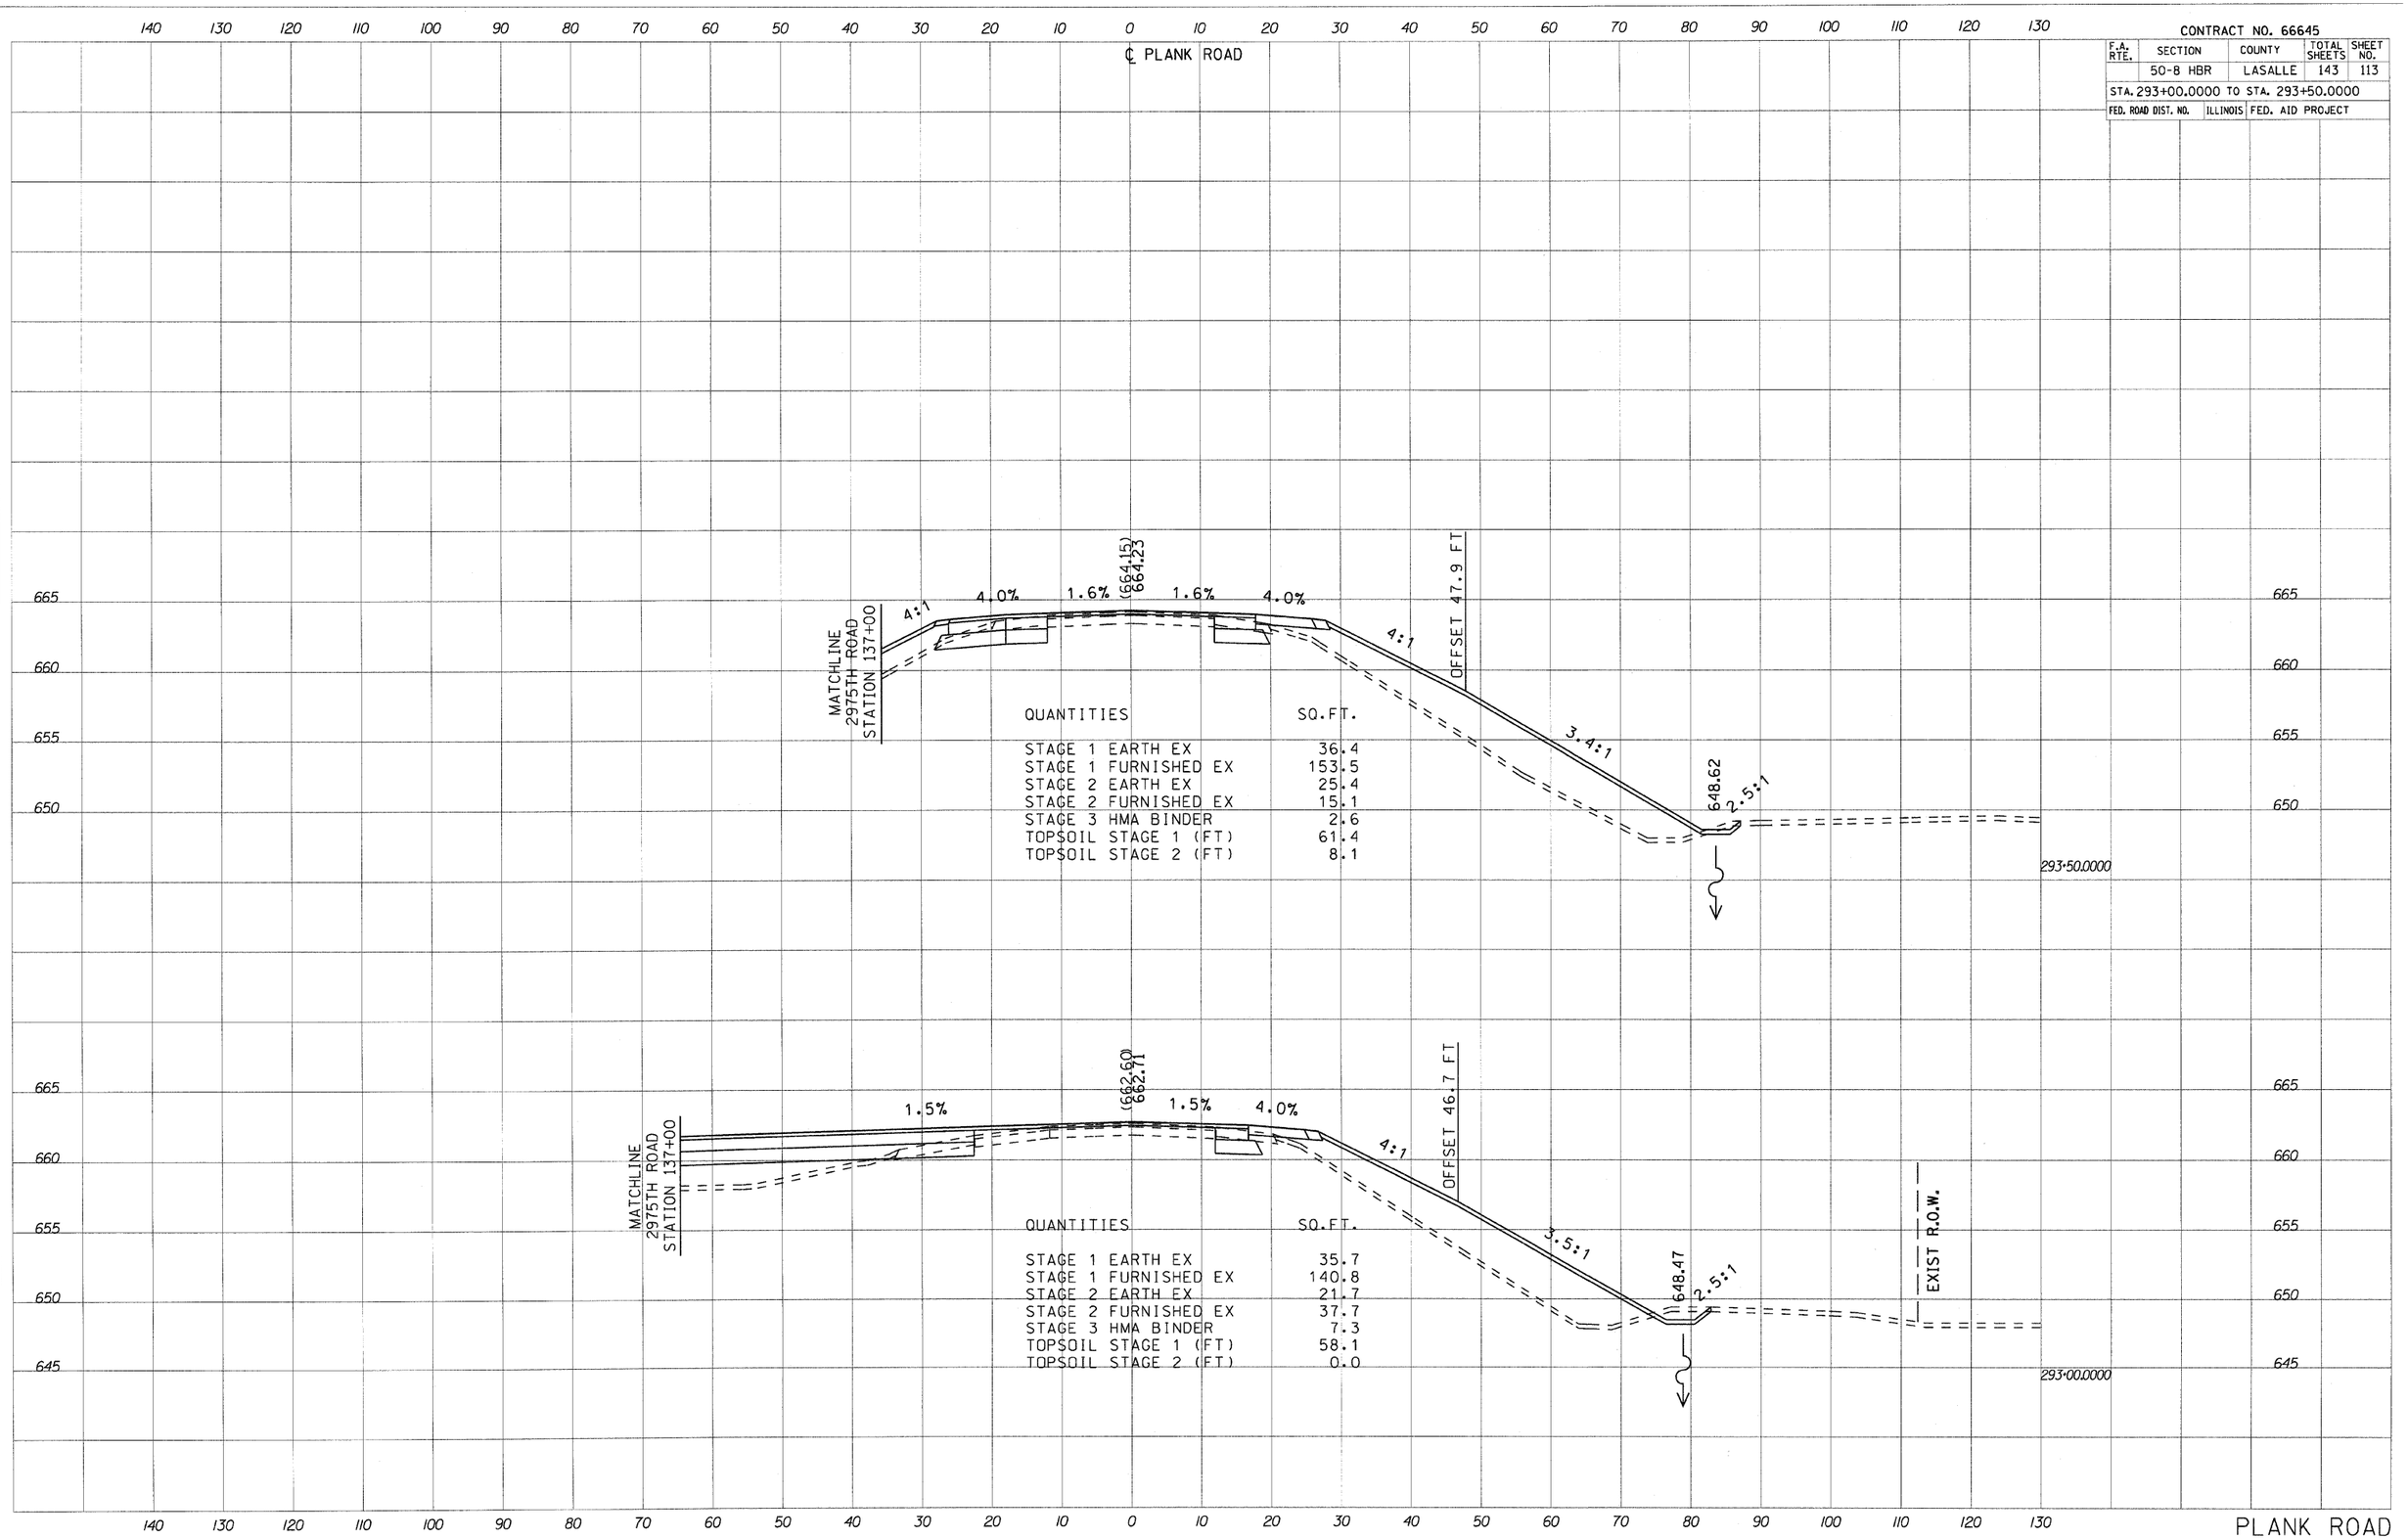

QUANTITIES

	SQ.FT.
STAGE 1 EARTH EX	36.4
STAGE 1 FURNISHED EX	153.5
STAGE 2 EARTH EX	25.4
STAGE 2 FURNISHED EX	15.1
STAGE 3 HMA BINDER	2.6
TOPSOIL STAGE 1 (FT)	61.4
TOPSOIL STAGE 2 (FT)	8.1

QUANTITIES

	SQ.FT.
STAGE 1 EARTH EX	35.7
STAGE 1 FURNISHED EX	140.8
STAGE 2 EARTH EX	21.7
STAGE 2 FURNISHED EX	37.7
STAGE 3 HMA BINDER	7.3
TOPSOIL STAGE 1 (FT)	58.1
TOPSOIL STAGE 2 (FT)	0.0

PLANK ROAD

SCALE: H:V 10:5

FINAL SURVEY | NOTE BOOK NO. | SURVEYED | PLOTTED | TEMPLATE | AREAS | AREAS CHECKED | BY | DATE

ORIGINAL SURVEY | NOTE BOOK NO. | SURVEYED | PLOTTED | TEMPLATE | AREAS | AREAS CHECKED | BY | DATE

PLOT DATE = 2/4/2010
FILE NAME = g:\project\2054089.001\cadd\PLXSCALE
PLOT SCALE = 10.0000 ' / IN.
USER NAME = 2pienid