CONTRACT NO. 66645

F.A. RTE.	SECTION	COUNTY	TOTAL SHEETS	SHEET NO.
	50-8 HBR	LASALLE	143	128

STA. 309+14.9500 TO STA. 310+00.0000

FED. ROAD DIST. NO. | ILLINOIS | FED. AID PROJECT

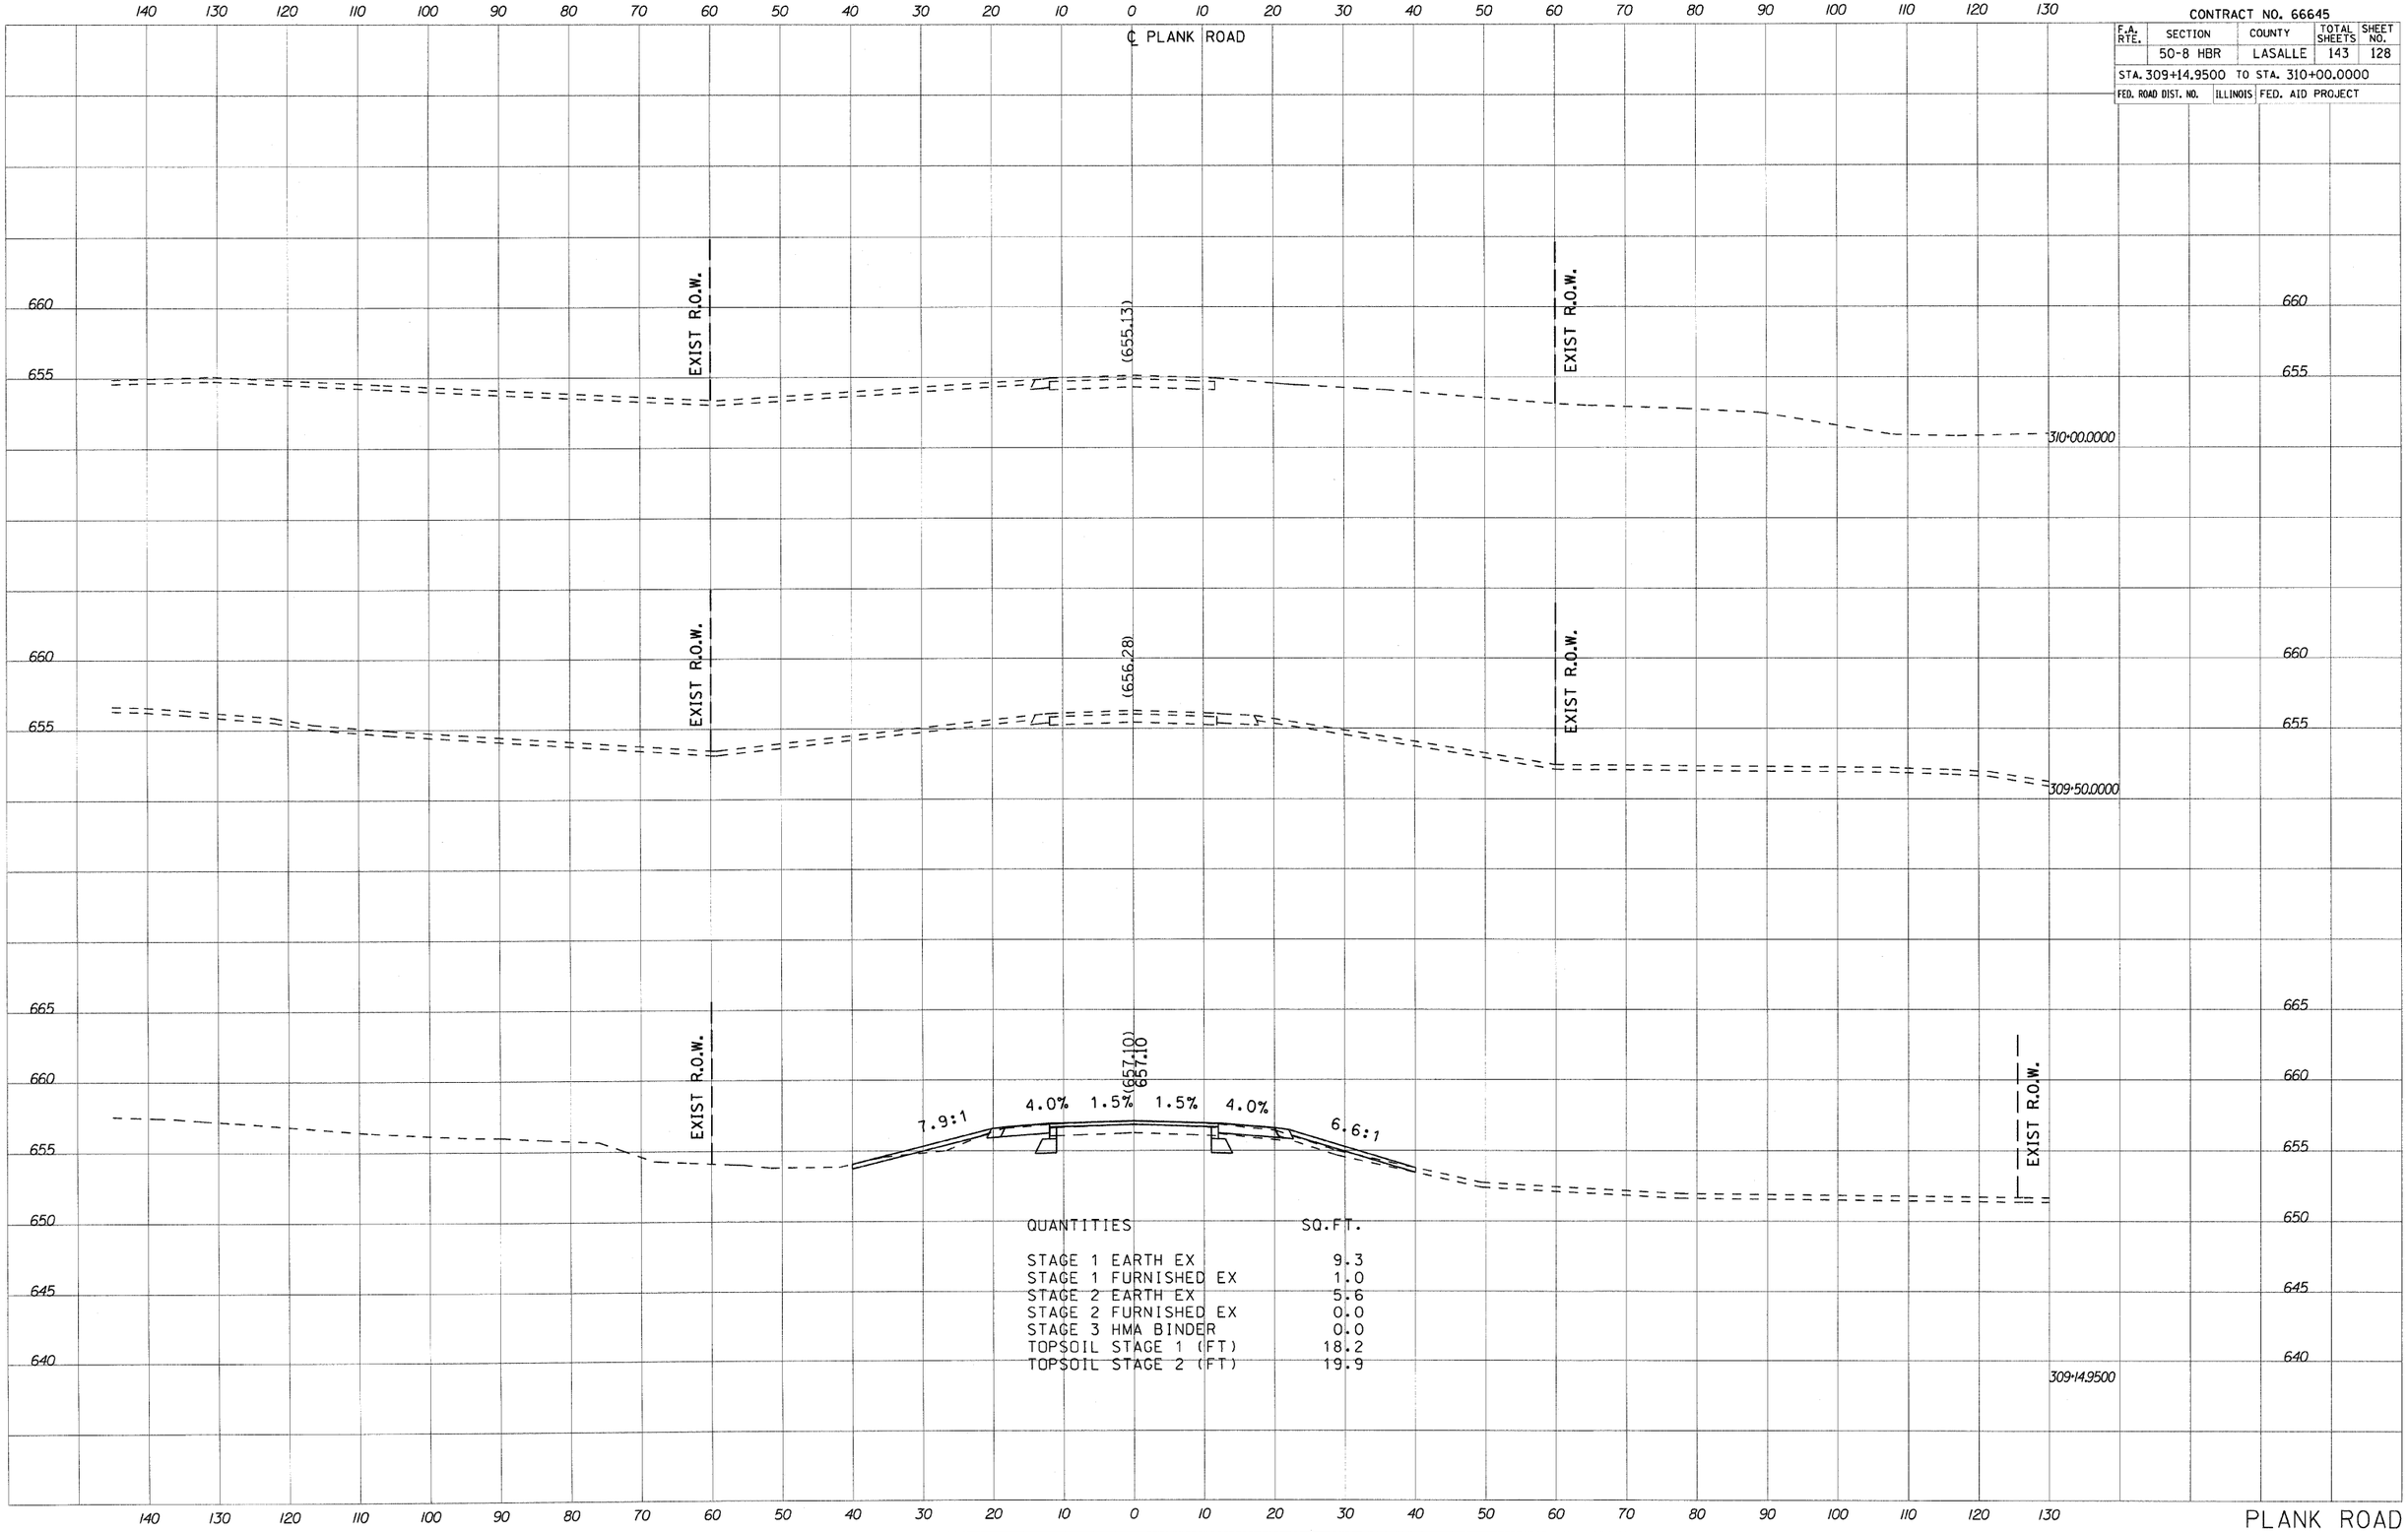

QUANTITIES	SQ.FT.
STAGE 1 EARTH EX	9.3
STAGE 1 FURNISHED EX	1.0
STAGE 2 EARTH EX	5.6
STAGE 2 FURNISHED EX	0.0
STAGE 3 HMA BINDER	0.0
TOPSOIL STAGE 1 (FT)	18.2
TOPSOIL STAGE 2 (FT)	19.9

SCALE: H:V 10:5

FINAL SURVEY — NOTE BOOK NO. — SURVEYED / PLOTTED / TEMPLATE / AREAS / AREAS CHECKED — BY — DATE

ORIGINAL SURVEY — NOTE BOOK NO. — SURVEYED / PLOTTED / TEMPLATE / AREAS / AREAS CHECKED — BY — DATE

PLOT DATE = 2/4/2019
FILE NAME = g:\proj\2054089.001\cadd\PLNSurf.dgn
PLOT SCALE = 10.0000 ' / IN.
USER NAME = 2pamrd