CONTRACT NO. 66645

F.A. RTE.	SECTION	COUNTY	TOTAL SHEETS	SHEET NO.
	50-8 HBR	LASALLE	143	131

STA. 136+50.0000 TO STA. 137+00.0000

FED. ROAD DIST. NO. | ILLINOIS | FED. AID PROJECT

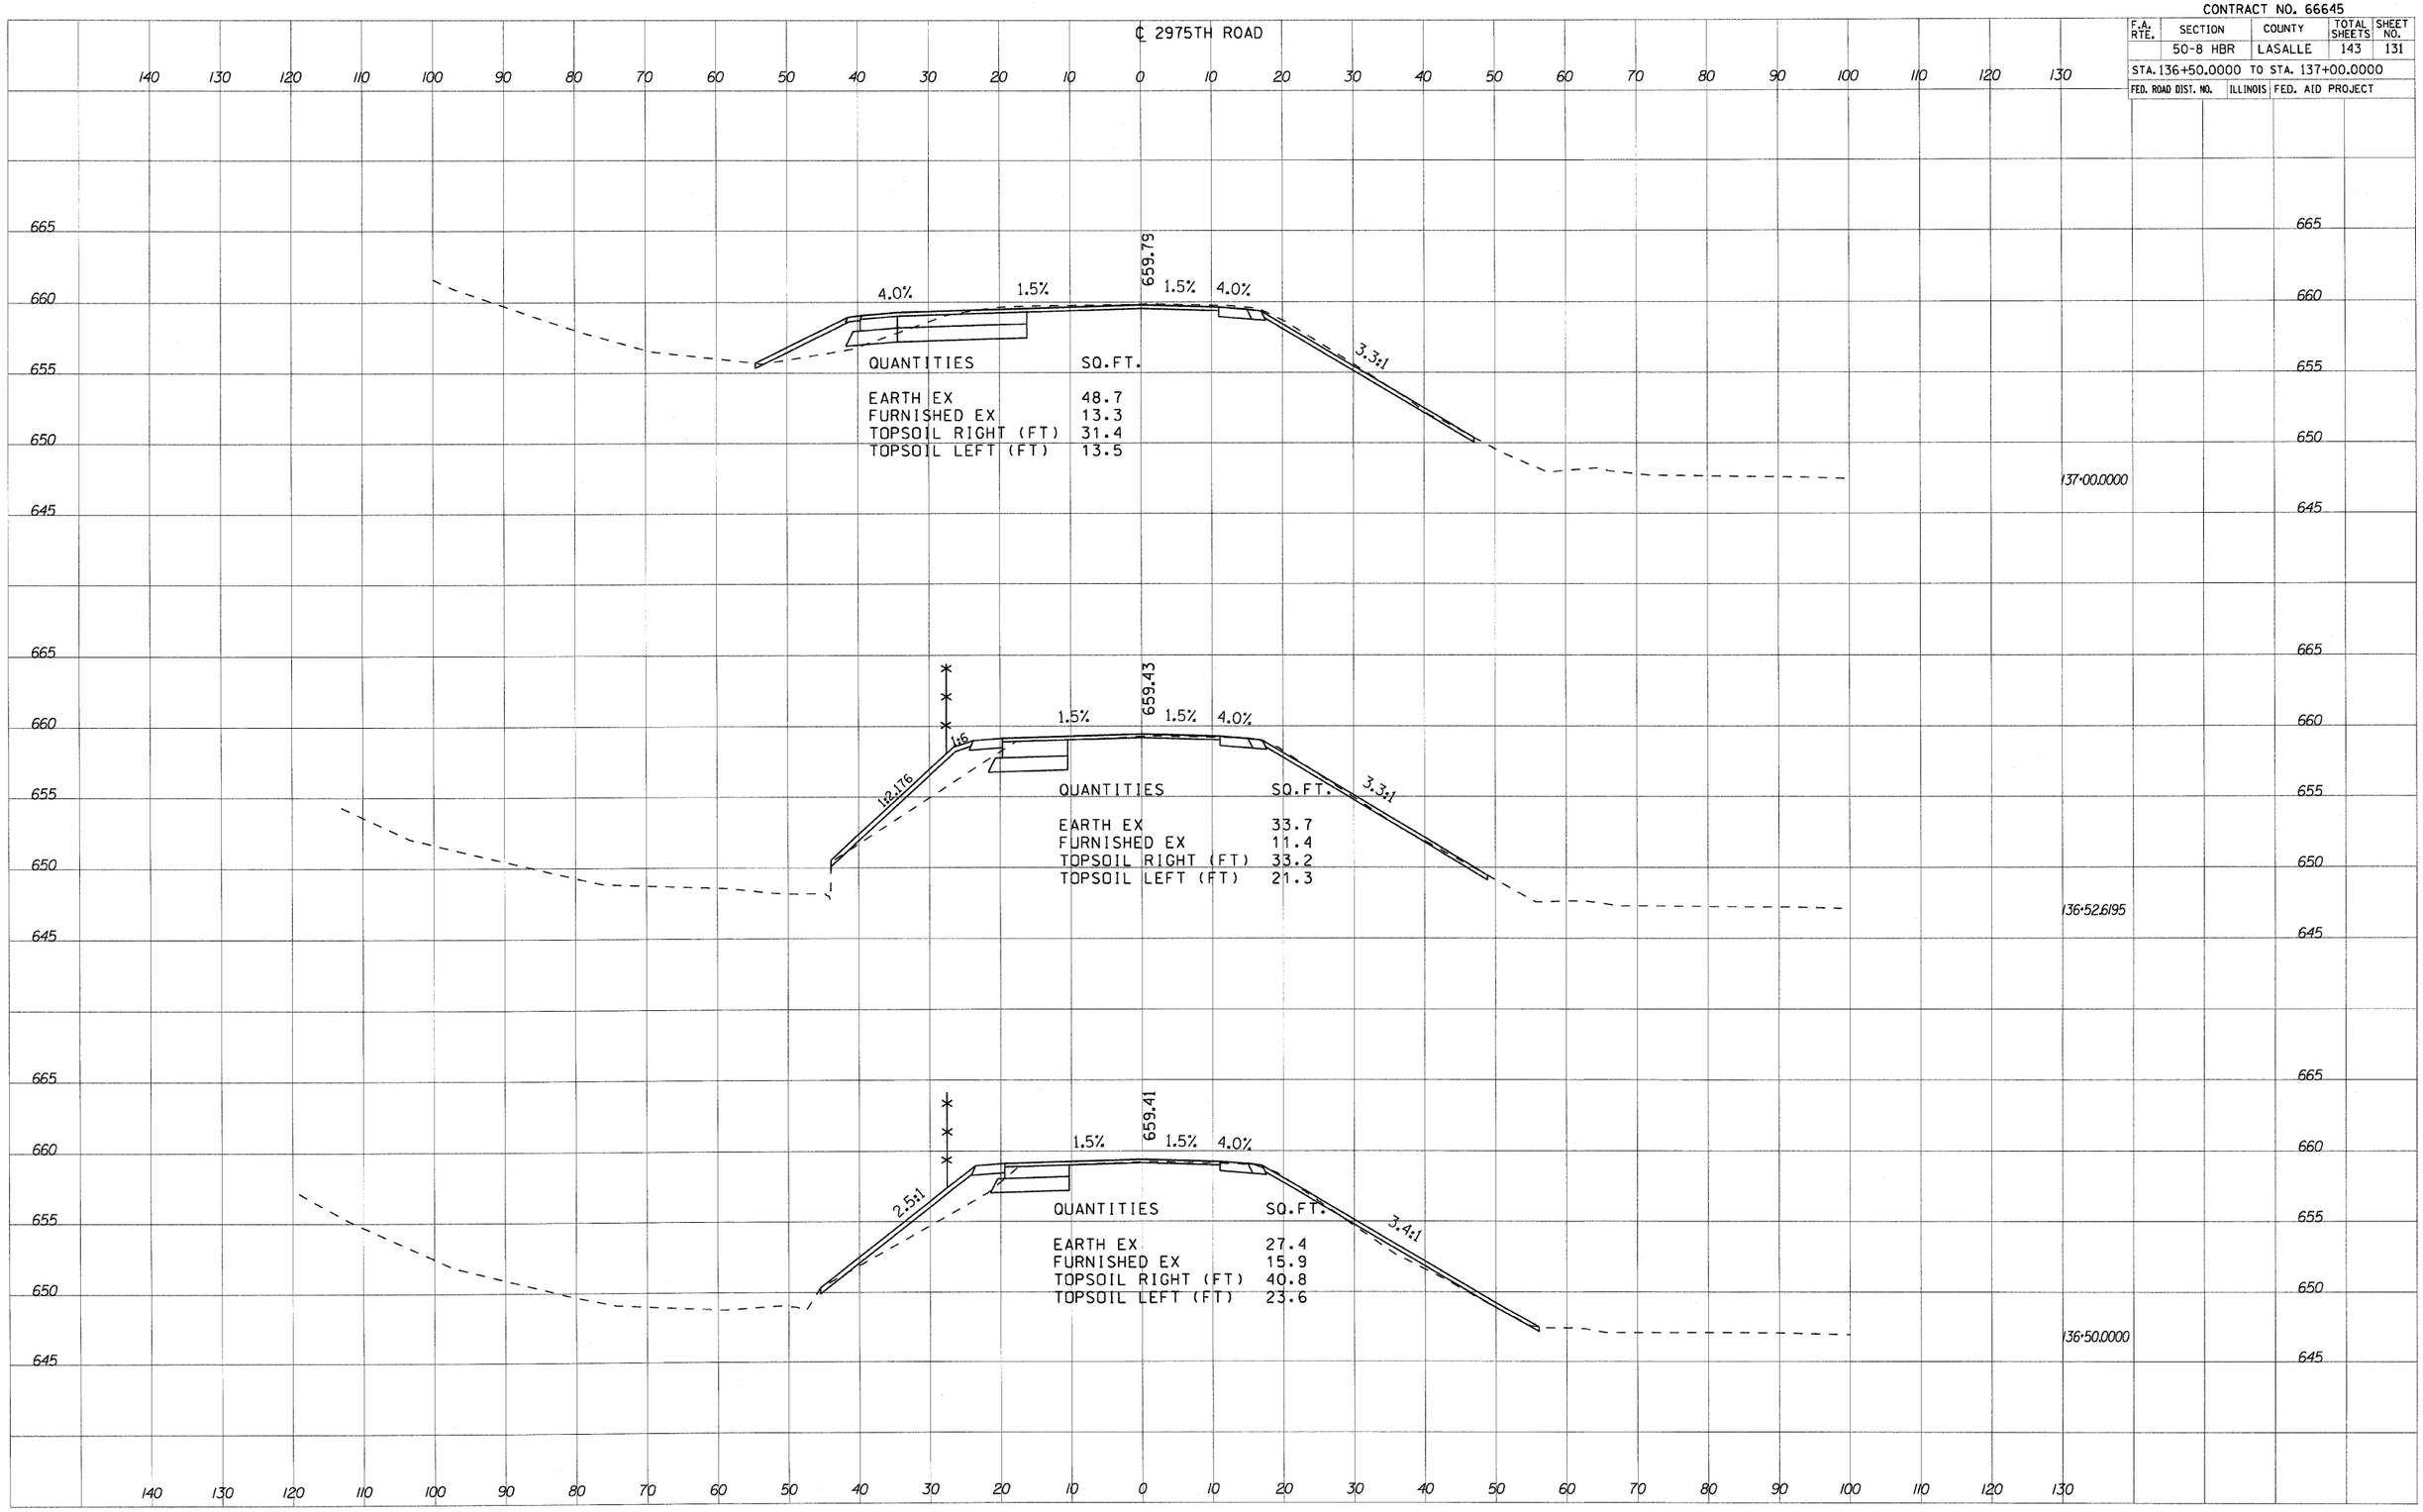

FINAL SURVEY | NOTE BOOK NO. | SURVEYED | PLOTTED | TEMPLATE | AREAS | AREAS CHECKED | BY | DATE

ORIGINAL SURVEY | NOTE BOOK NO. | SURVEYED | PLOTTED | TEMPLATE | AREAS | AREAS CHECKED | BY | DATE

PLOT DATE = 2/4/2010
FILE NAME = g:\project\2054089.001\cadd\2975THKS.RDS
PLOT SCALE = 10.0000 ' / IN.
USER NAME = 2pierid

2975TH ROAD

SCALE: H:V 10:5