CONTRACT NO. 66645

F.A. RTE.	SECTION	COUNTY	TOTAL SHEETS	SHEET NO.
	50-8 HBR	LASALLE	143	141

STA. 3884+50.0000 TO STA. 3886+00.0000

FED. ROAD DIST. NO. | ILLINOIS | FED. AID PROJECT

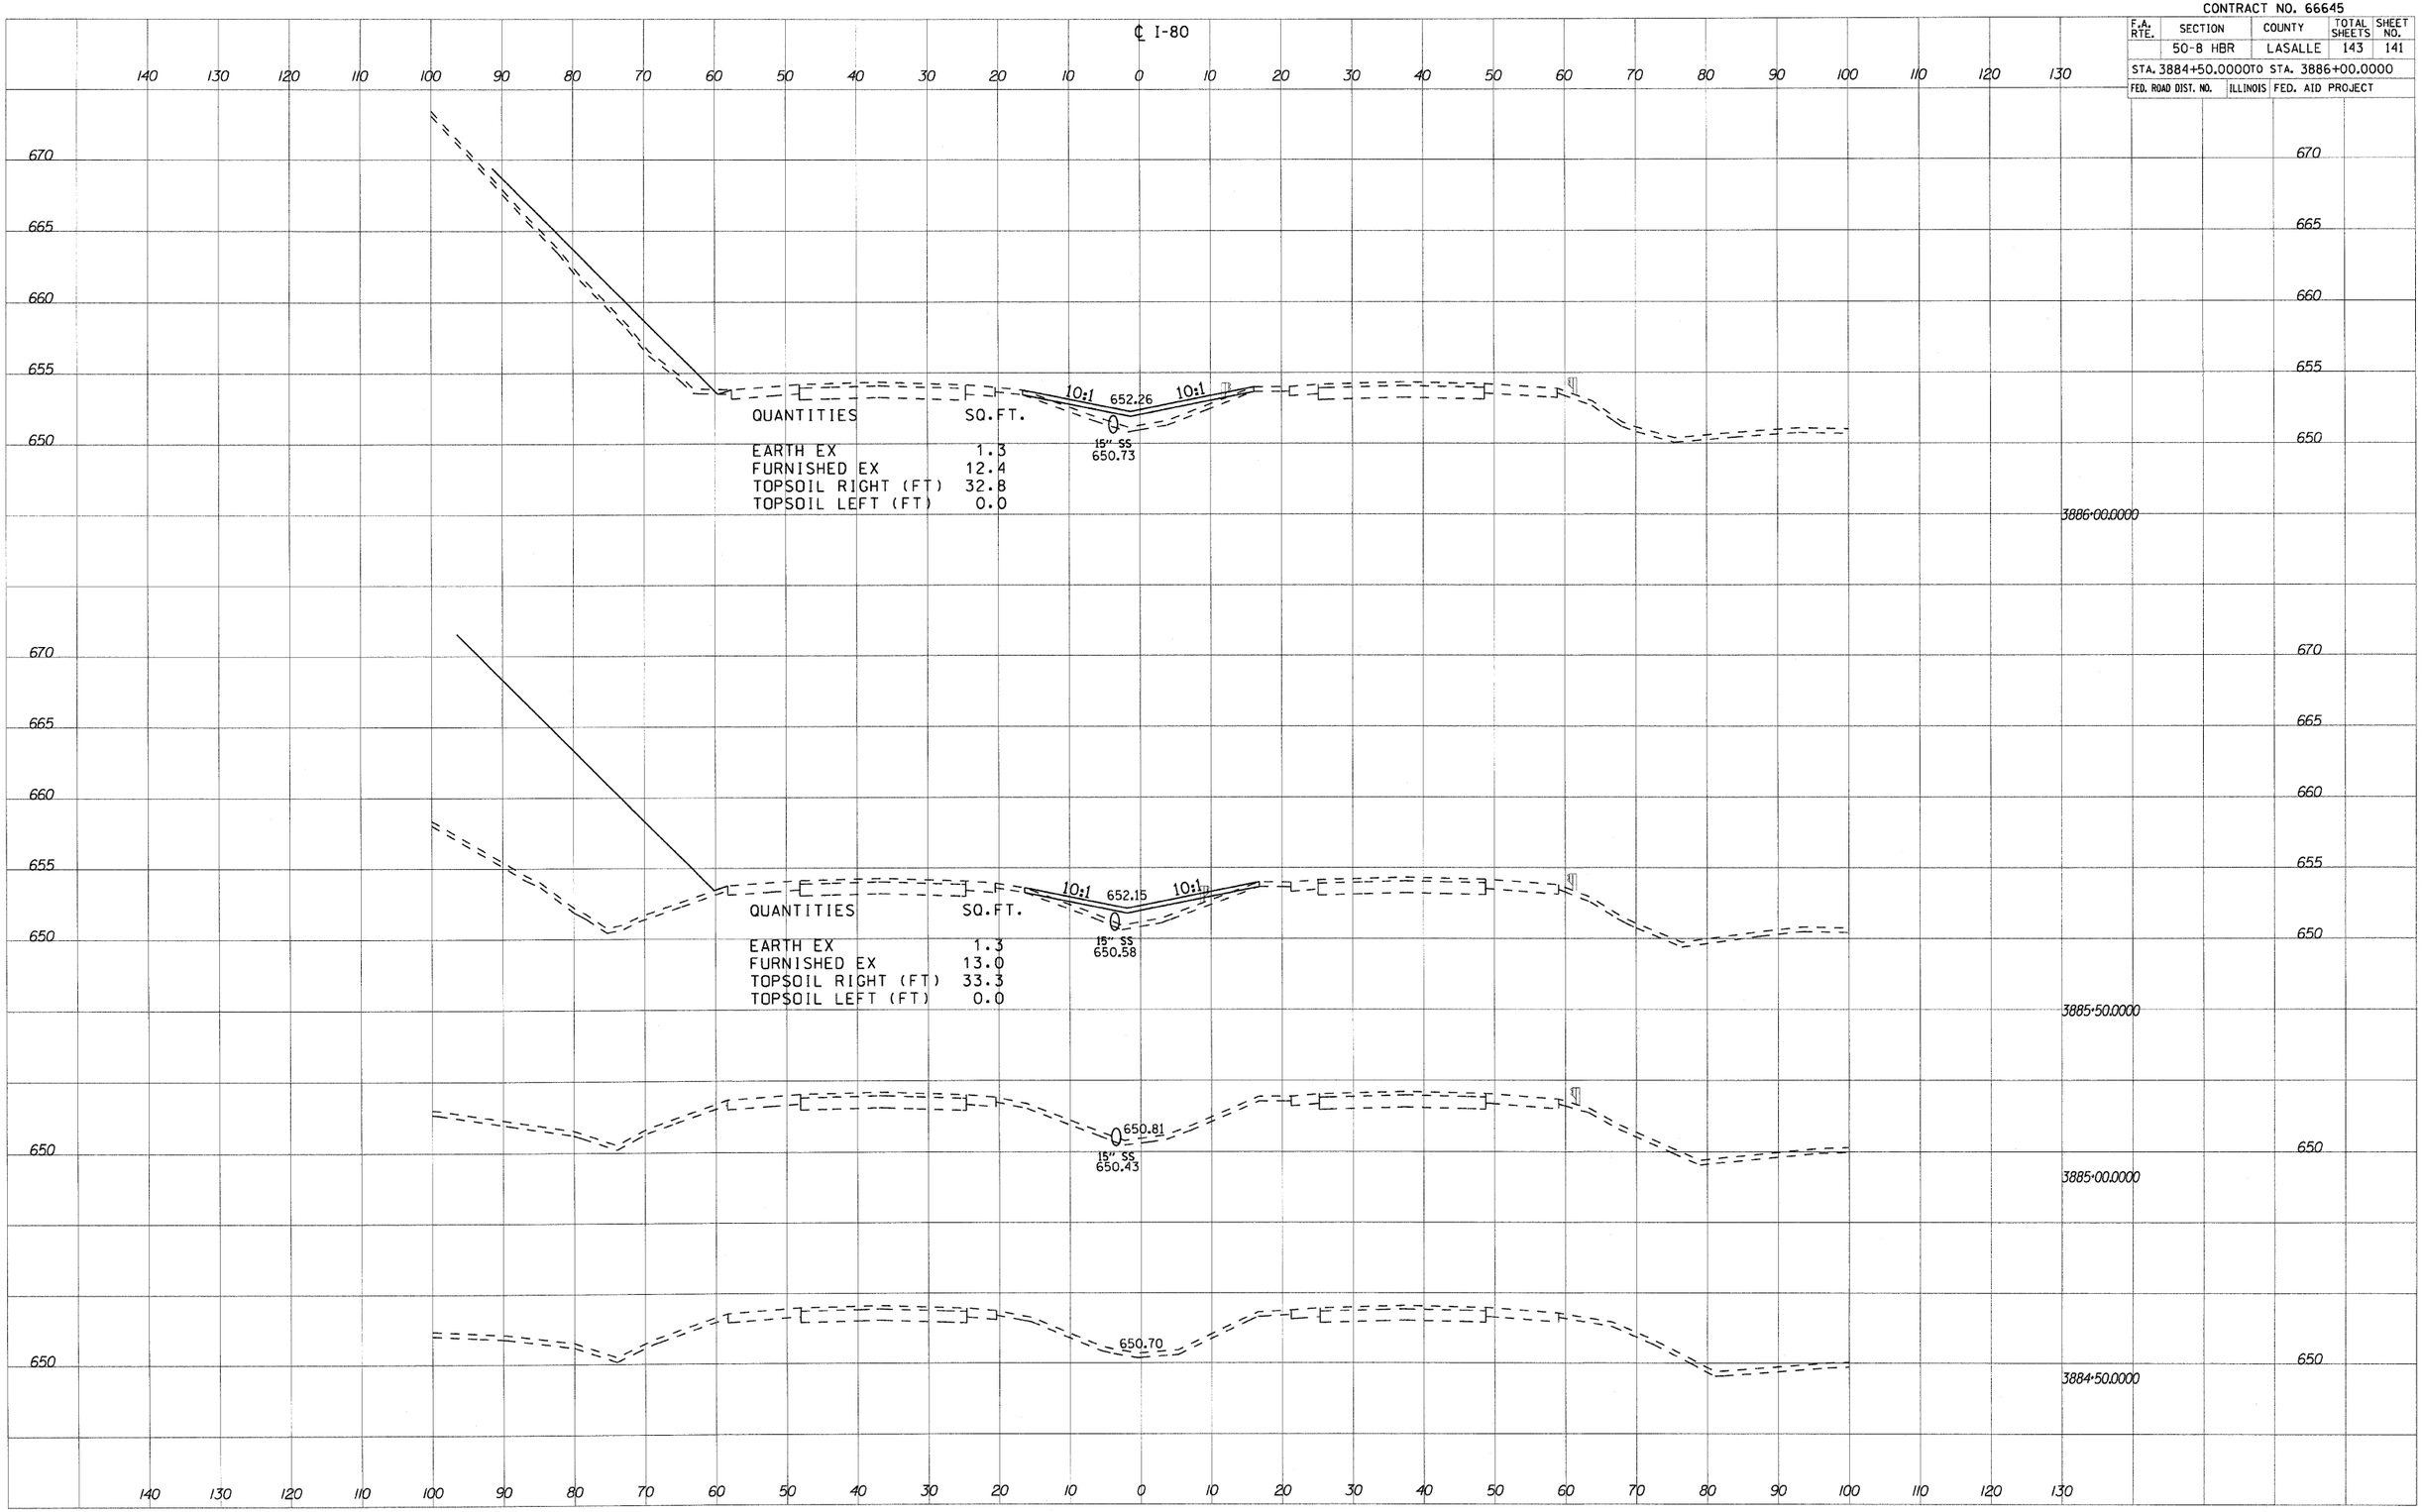

FINAL SURVEY | SURVEYED | PLOTTED | TEMPLATE | AREAS | AREAS CHECKED | NOTE BOOK | NO. | BY | DATE

ORIGINAL SURVEY | SURVEYED | PLOTTED | TEMPLATE | AREAS | AREAS CHECKED | NOTE BOOK | NO. | BY | DATE

PLOT DATE = 2/4/2010
FILE NAME = g:\project\2054089.001\cadd\I-80.dgn
PLOT SCALE = 10.0000 ' / IN.
USER NAME = 2pienid

I-80

SCALE: H:V 10:5