PLAN	BY	DATE
SURVEYED		
PLOTTED		11/09
ALIGNMENT CHECKED		11/09
RT. OF WAY CHECKED		
NOTE BOOK		
NO. _____		
ROAD FILE NAME: D366A01-SHT-PLNPRF-1500-1750.DGN		

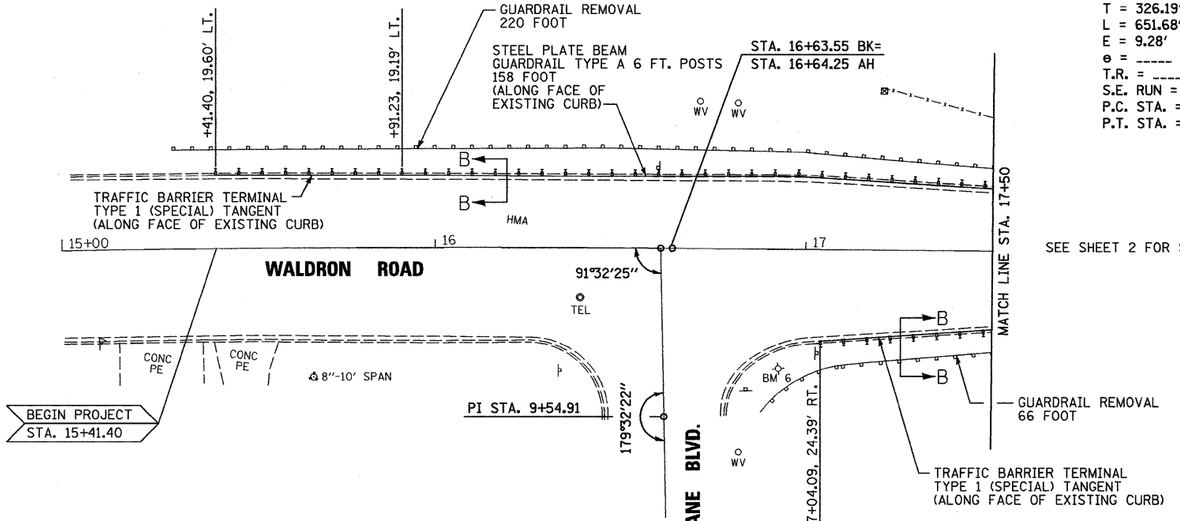

EXIST. CURVE WALDRON-1
PI STA. = 13+38.05
Δ = 6° 31' 00" (RT)
D = 1° 00' 00"
R = 5,729.71'
T = 326.19'
L = 651.68'
E = 9.28'
e = _____
T.R. = _____
S.E. RUN = _____
P.C. STA. = 10+11.86
P.T. STA. = 16+63.54

SEE SHEET 2 FOR SECTION B-B

20 0 20 40 60 80 100
SCALE IN FEET

N

BENCHMARK #6:
RAILROAD SPIKE IN LIGHT POLE
AT SOUTHEAST QUADRANT OF
WALDRON ROAD AND DUANE BLVD.
STA. 16+92.22, 31.50' RT.
EL.=659.89

PROFILE	BY	DATE
SURVEYED	CHAMLIN	11/09
PLOTTED	CHAMLIN	11/09
GRADES CHECKED		
NOTE BOOK	BLK. NOTED	
NO. _____	STRUCTURE NOTATNS CHKD	

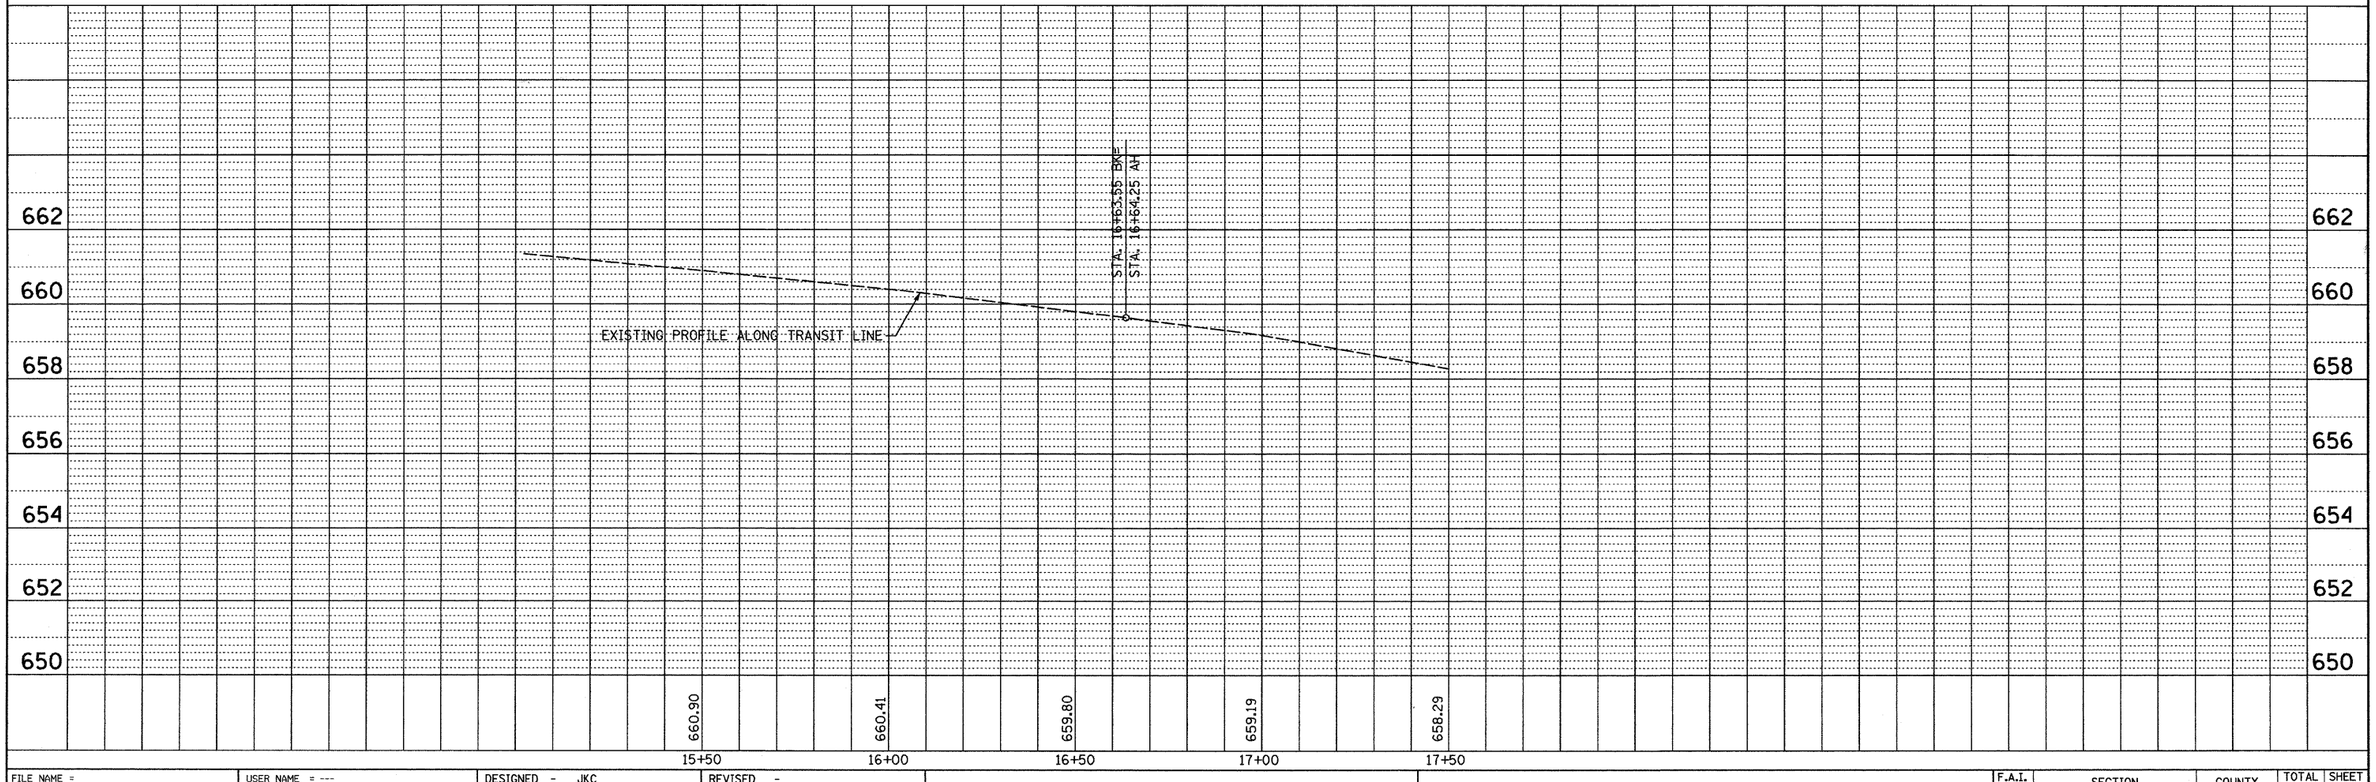

FILE NAME = D366A01-SHT-PLNPRF-1500-1750.DGN	USER NAME = ---	DESIGNED - JKC	REVISED -
		DRAWN - NV	REVISED -
	PLOT SCALE = 1"=20'	CHECKED - JKC	REVISED -
	PLOT DATE = 11/09	DATE - 11/09	REVISED -

STATE OF ILLINOIS
DEPARTMENT OF TRANSPORTATION

PLAN & PROFILE

SCALE: 1"=20' | SHEET NO. OF SHEETS | STA. 15+00 TO STA. 17+50

F.A.I. RTE.	SECTION	COUNTY	TOTAL SHEETS	SHEET NO.
57	[(46-3)HB-6]I	KANKAKEE	8	3
		CONTRACT NO. 66A01		
FED. ROAD DIST. NO.	ILLINOIS	FED. AID PROJECT		