ROUTE	SECTION	COUNTY	TOTAL SHEETS	SHEET NO.
VARIOUS	D4 METALLIZING 2010	VARIOUS	22	10

S.N. 094–0016

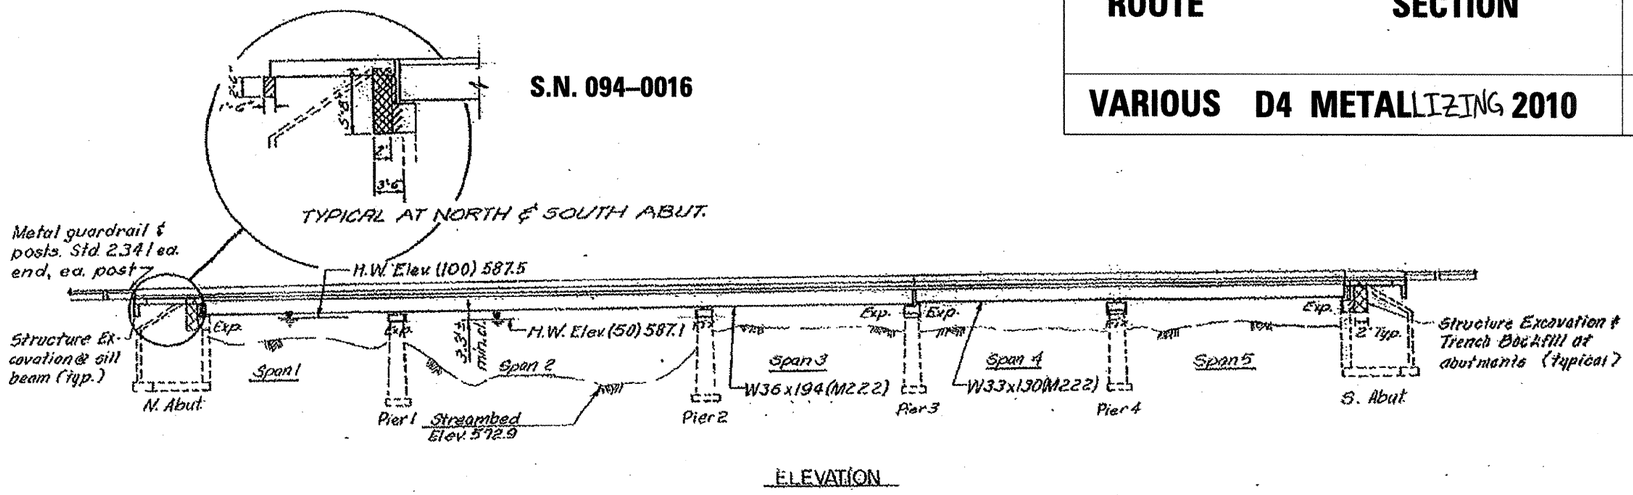

ELEVATION

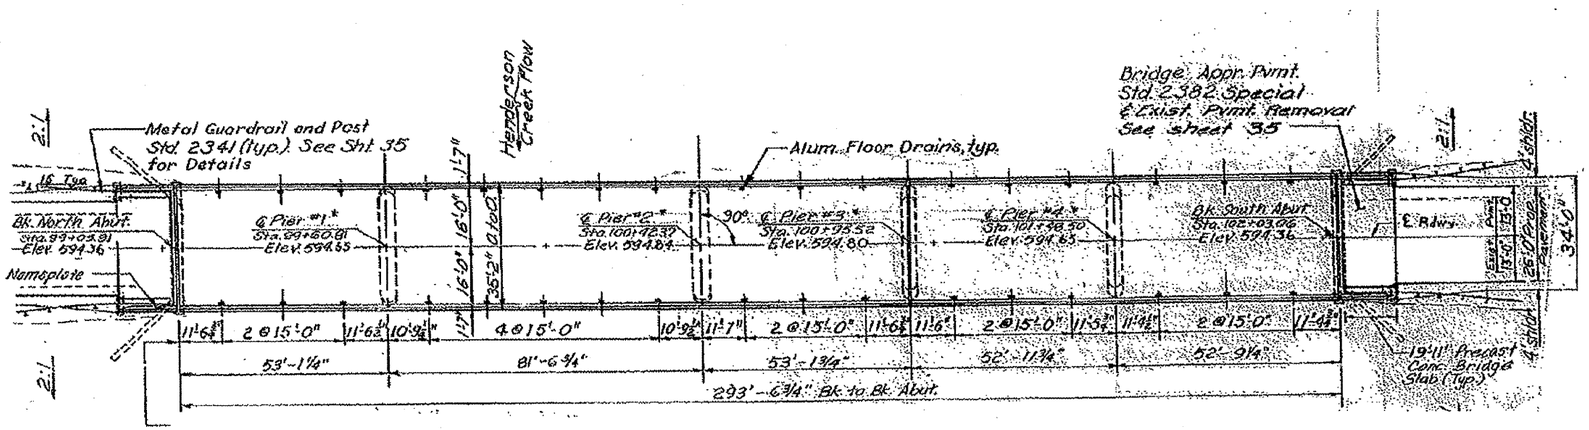

FOR INFORMATION ONLY PLAN VIEW 094–0016

Location 4

PLAN SHEETS