FINAL SURVEY		BY	DATE
NOTE BOOK NO.	SURVEYED		
	PLOTTED		
	TEMPLATE		
	AREAS		
	AREAS CHECKED		

ORIGINAL SURVEY		BY	DATE
NOTE BOOK NO.	SURVEYED		
	PLOTTED		
	TEMPLATE		
	AREAS		
	AREAS CHECKED		

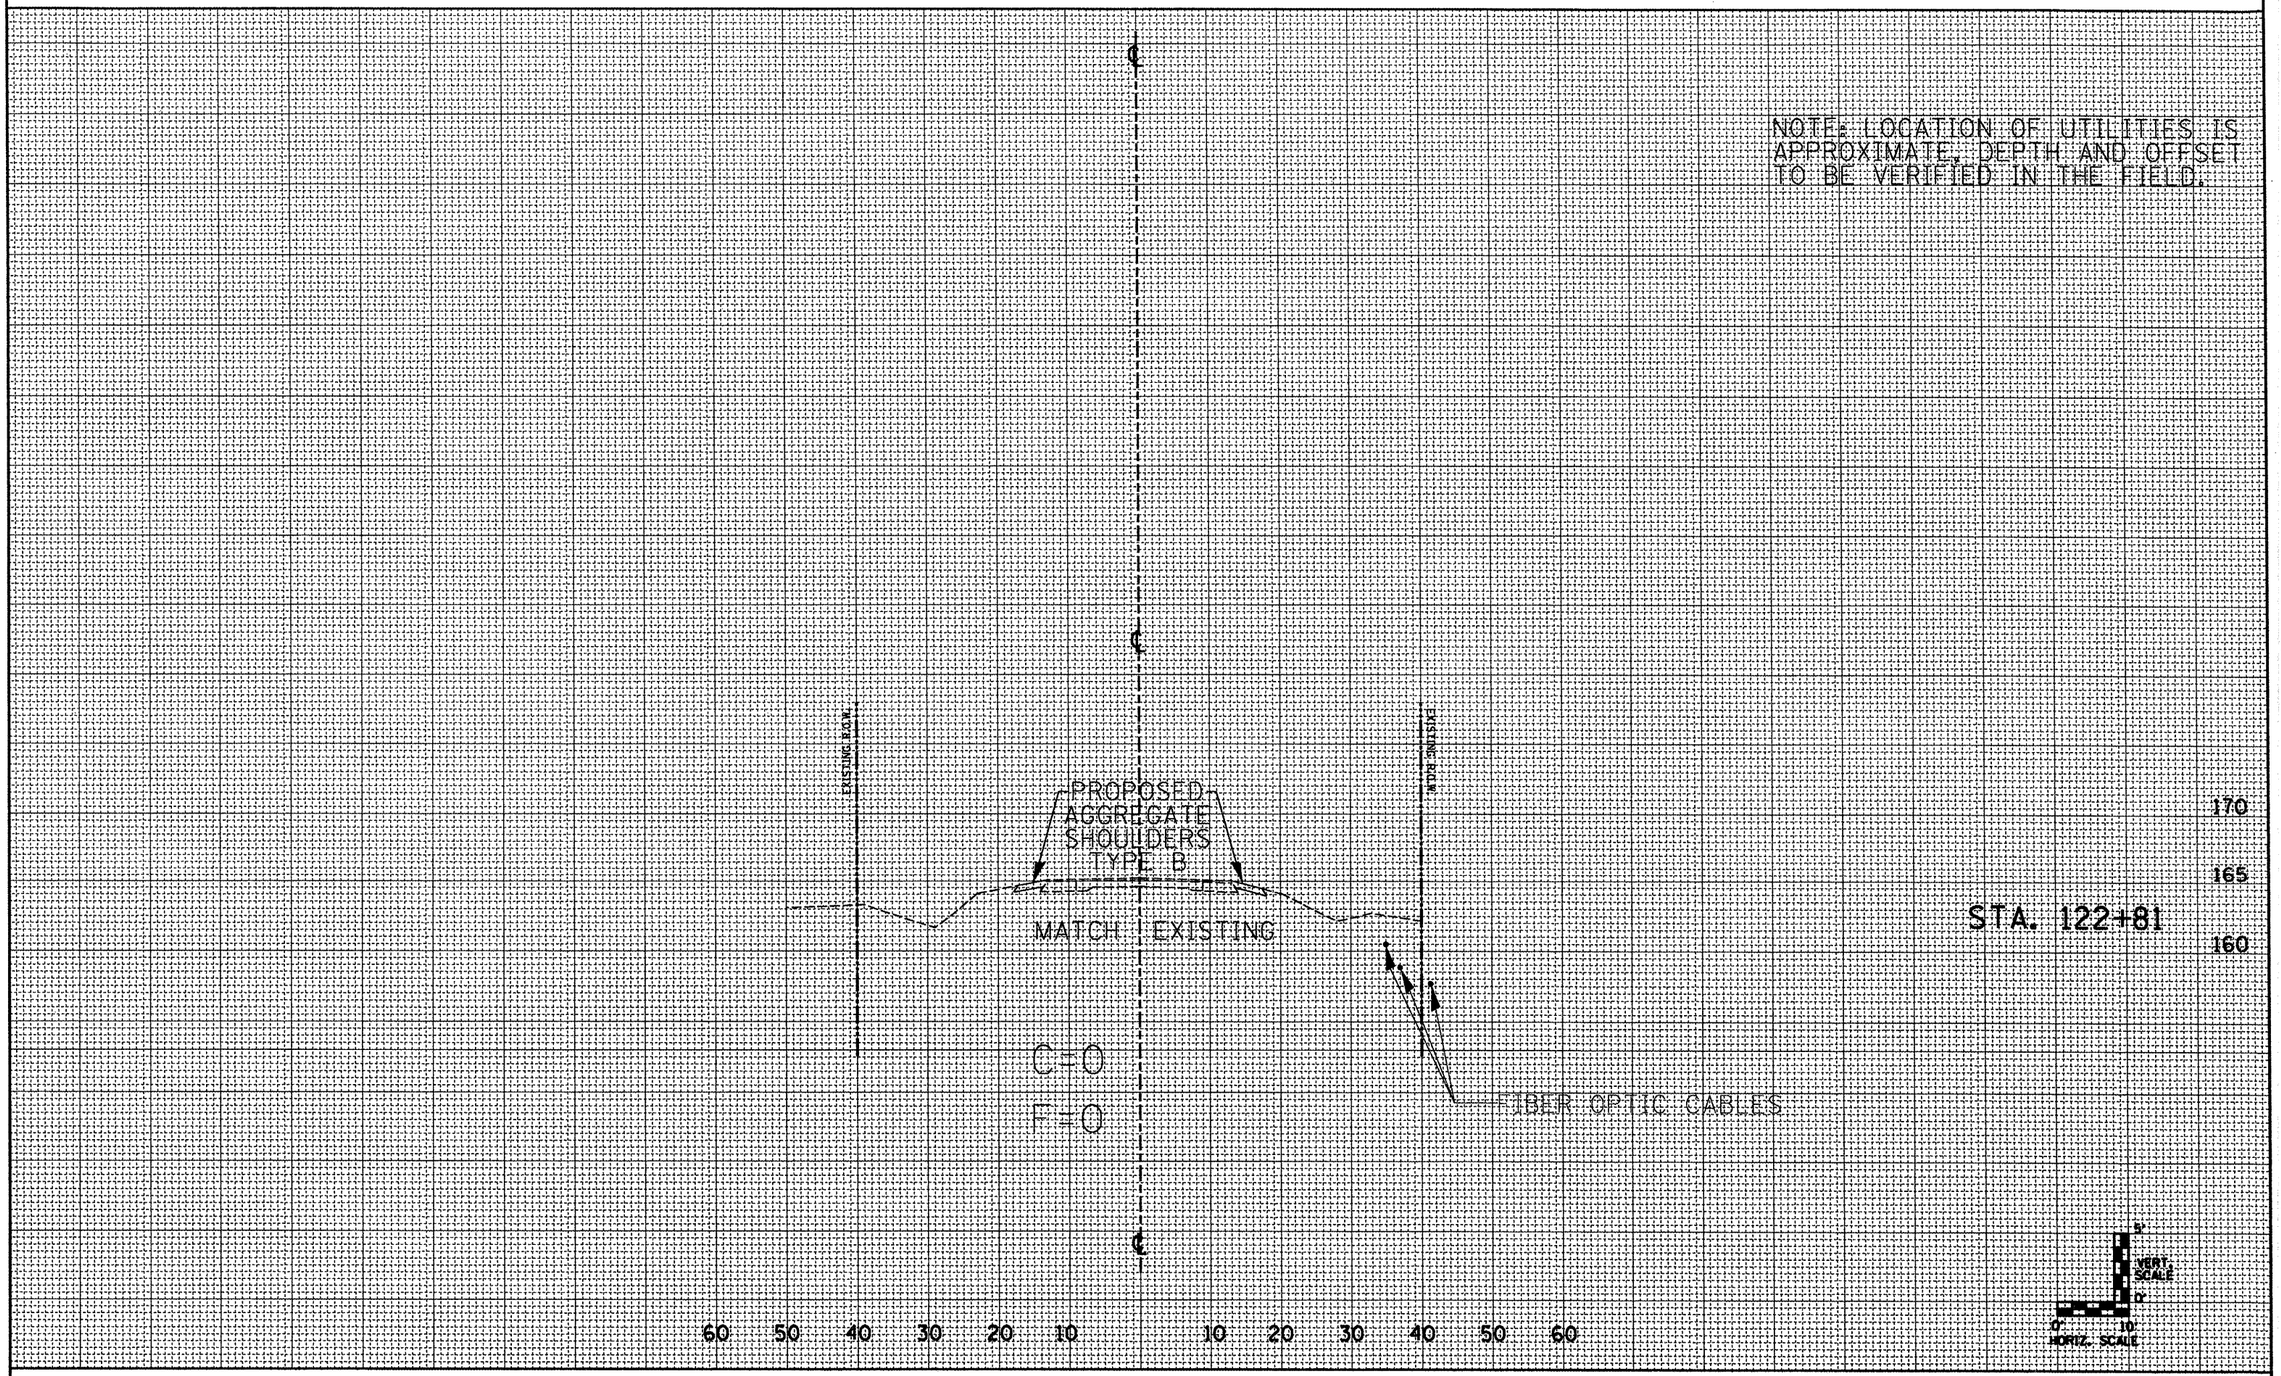

FILE NAME = 68932 sheets.dgn	USER NAME = K. KILMAN	DESIGNED -	REVISED -
		DRAWN - KKK	REVISED -
	PLOT SCALE = 20.0000 ' / IN.	CHECKED -	REVISED -
	PLOT DATE = 2/10/2010	DATE -	REVISED -

STATE OF ILLINOIS
DEPARTMENT OF TRANSPORTATION

CROSS SECTIONS
US 150

SCALE: 1"=10'H/5'V | SHEET NO. 3 OF 3 SHEETS | STA. 122+81

F.A.S. RTE.	SECTION	COUNTY	TOTAL SHEETS	SHEET NO.
2402	112C-3	PEORIA	18	18
		CONTRACT NO. 68932		
FED. ROAD DIST. NO.	ILLINOIS	FED. AID PROJECT		