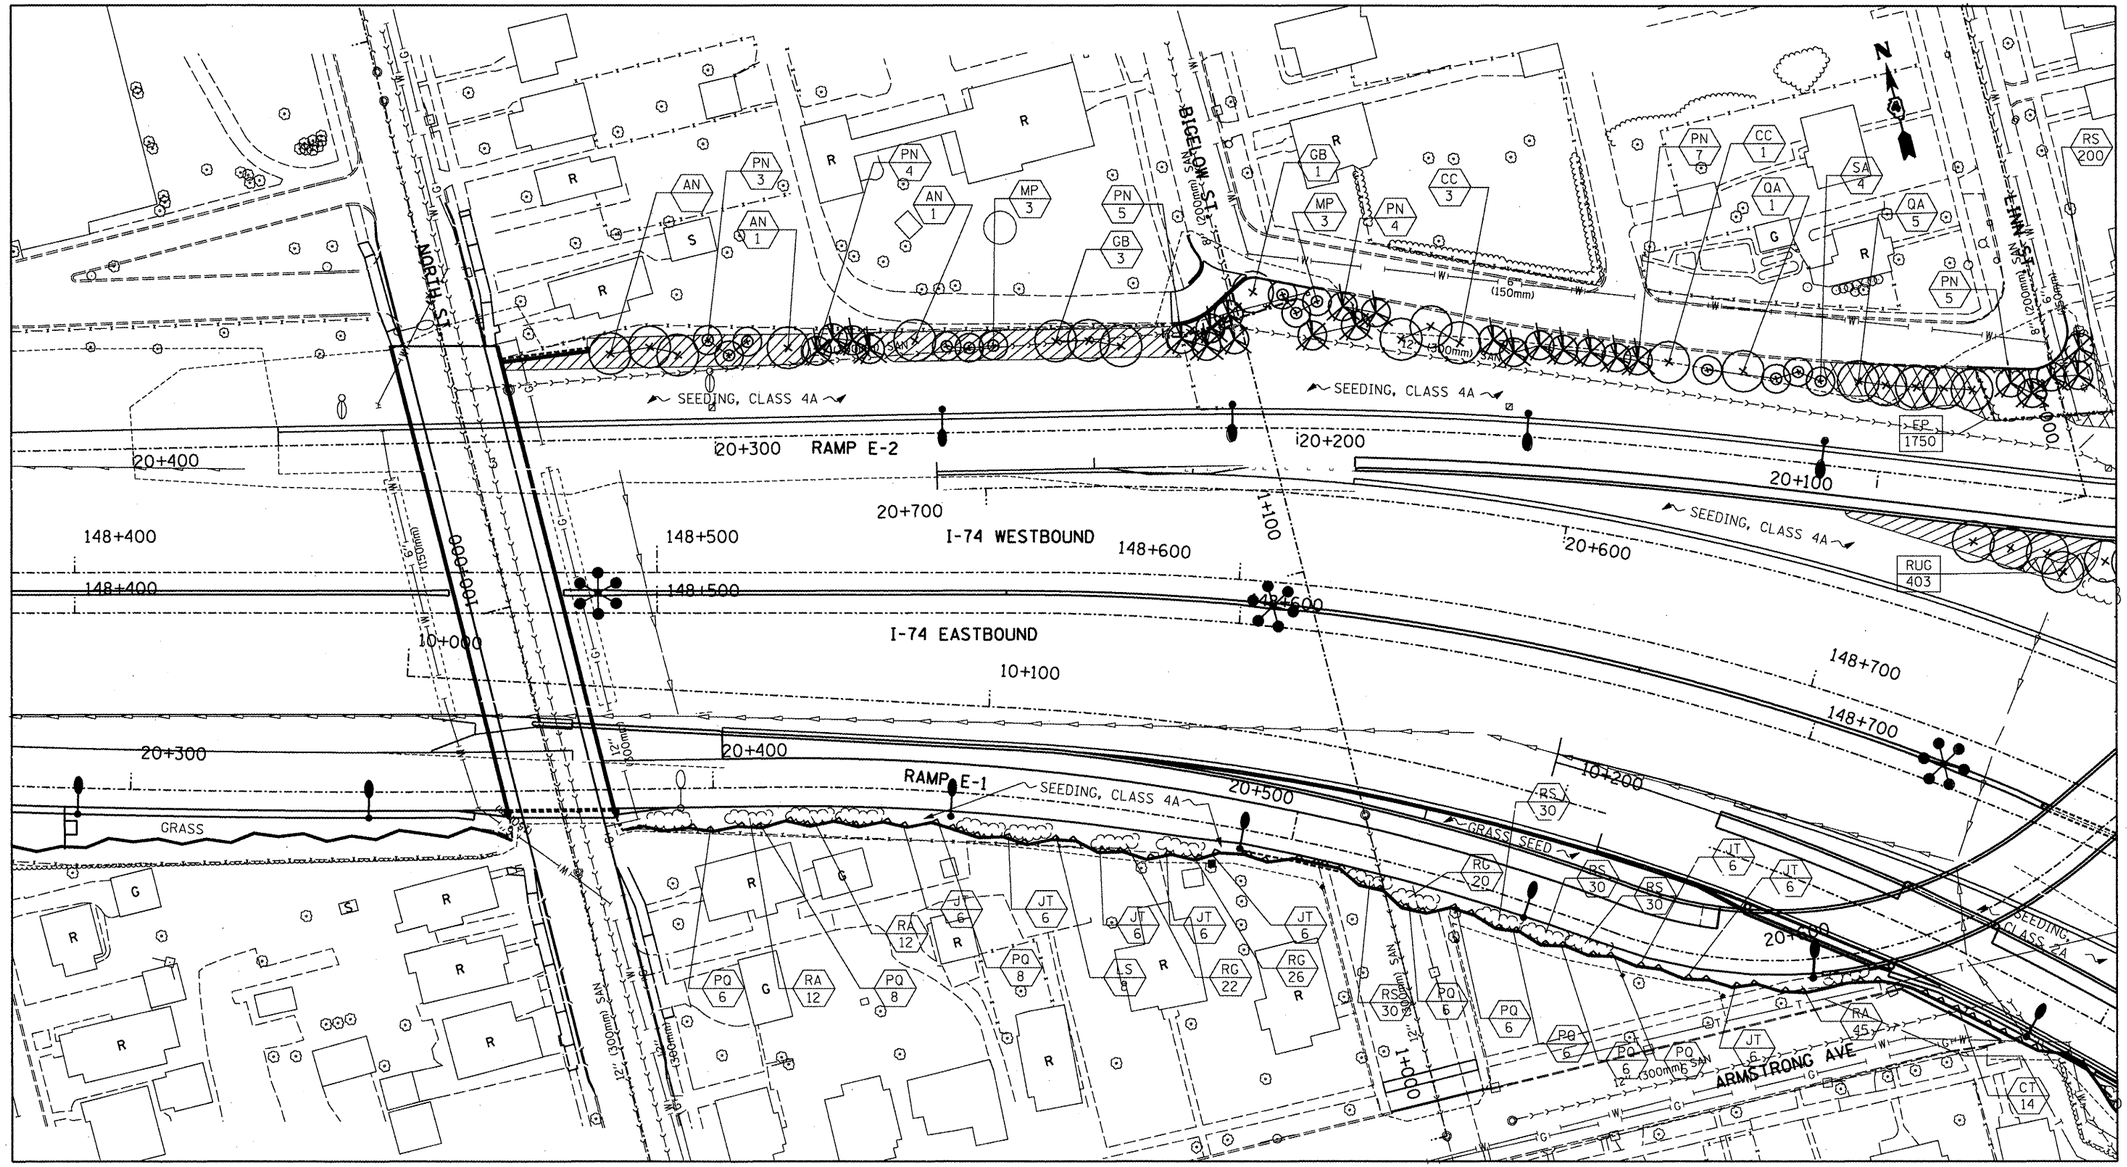

LEGEND

- VINES ON SOUND/ RETAINING WALL
- SHRUBS
- EVERGREEN TREE
- SMALL ORNAMENTAL TREE
- SHADE TREE (5' DIA. MULCH SAUCER-TYP. -FOR ALL TREES & SHRUBS)
- PERENNIAL PLANTS, WILDFLOWERS
- PERENNIAL PLANTS, FOR SUN
- RUG / 1750 — PERENNIAL PLANTS KEY, QUANTITY OF SPECIFIED PLANT
- RRC / 250 — PLANT KEY, QUANTITY OF SPECIFIED PLANT

FILE NAME = 174 LANDSCAPE LAYOUT.dgn	USER NAME = maushardoe	DESIGNED - ---	REVISED - ---
		DRAWN - ---	REVISED - ---
	PLOT SCALE = 24.0000 ' / IN.	CHECKED - ---	REVISED - ---
	PLOT DATE = 2/13/2010	DATE - ---	REVISED - ---

STATE OF ILLINOIS
DEPARTMENT OF TRANSPORTATION

LANDSCAPE LAYOUT 1

SCALE: _____ | SHEET NO. __ OF ___ SHEETS | STA. _____ TO STA. _____

F.A.I. RTE.	SECTION	COUNTY	TOTAL SHEETS	SHEET NO.
74	72(7,8,9,9-1)LS-2	PEORIA	14	9
		CONTRACT NO. 68972		
		ILLINOIS FED. AID PROJECT		