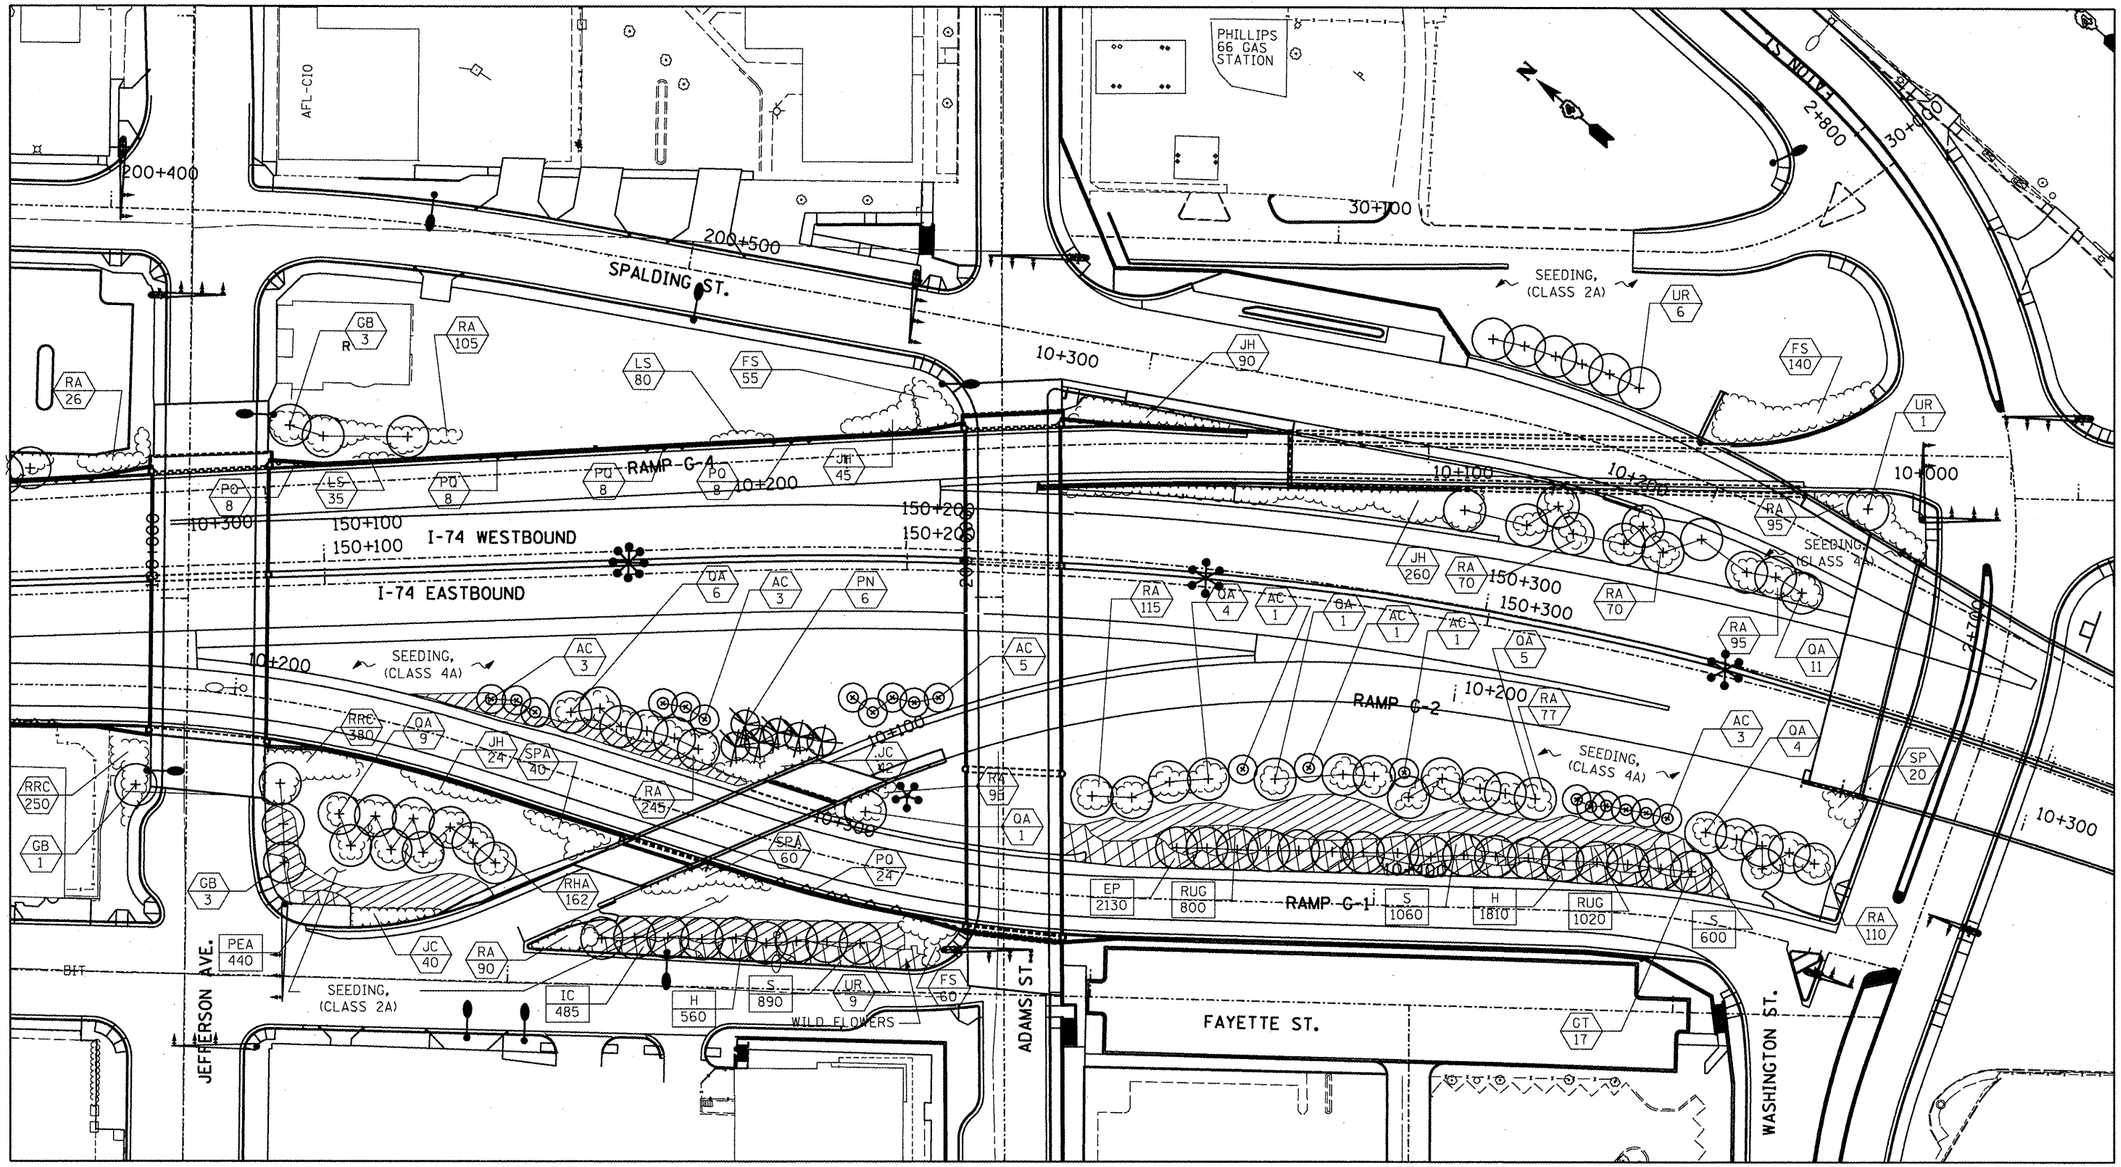

LEGEND

- VINES ON SOUND/ RETAINING WALL
- SHRUBS
- EVERGREEN TREE
- SMALL ORNAMENTAL TREE
- SHADE TREE (5' DIA. MULCH SAUCER-TYP. -FOR ALL TREES & SHRUBS)
- PERENNIAL PLANTS, WILDFLOWERS
- PERENNIAL PLANTS, FOR SUN
- RUG / 1750 — PERENNIAL PLANTS KEY QUANTITY OF SPECIFIED PLANT
- RRC / 250 — PLANT KEY QUANTITY OF SPECIFIED PLANT

FILE NAME = 174 LANDSCAPE LAYOUT.dgn	USER NAME = maushardae	DESIGNED - ---	REVISED - ---	STATE OF ILLINOIS DEPARTMENT OF TRANSPORTATION	LANDSCAPE LAYOUT 6	F.A.I. RTE.	SECTION	COUNTY	TOTAL SHEETS	SHEET NO.
		DRAWN - ---	REVISED - ---			74	72(7,8,9,9-1)LS-2	PEORIA	14	14
	PLOT SCALE = 24.0000 ' / IN.	CHECKED - ---	REVISED - ---					CONTRACT NO. 68972		
	PLOT DATE = 2/13/2010	DATE - ---	REVISED - ---		SCALE: --- SHEET NO. __ OF ___ SHEETS STA. --- TO STA. ---			ILLINOIS FED. AID PROJECT		