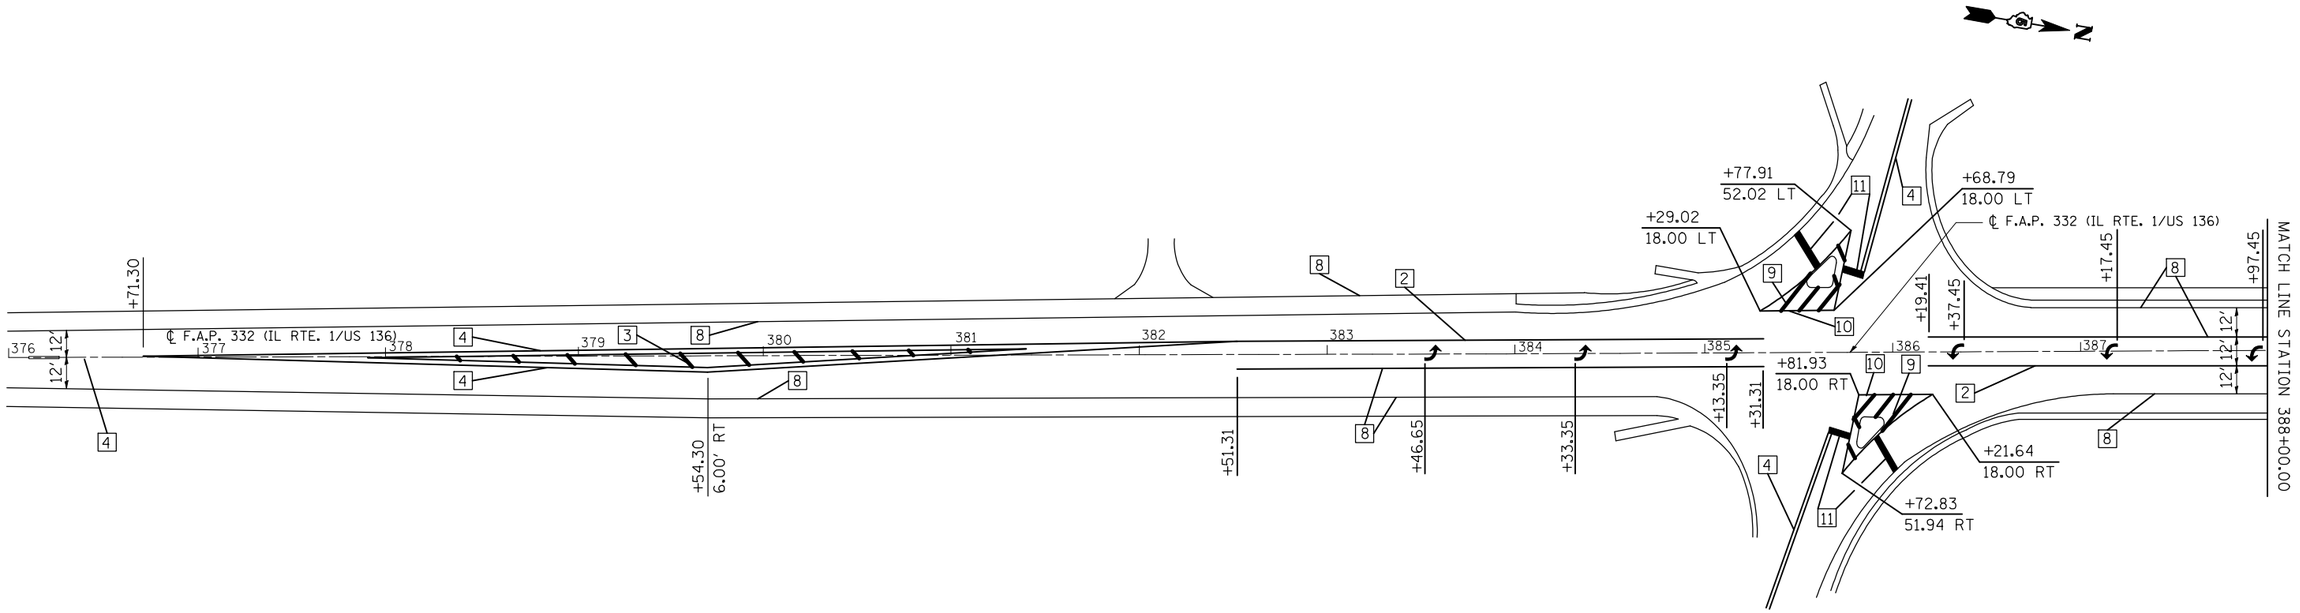

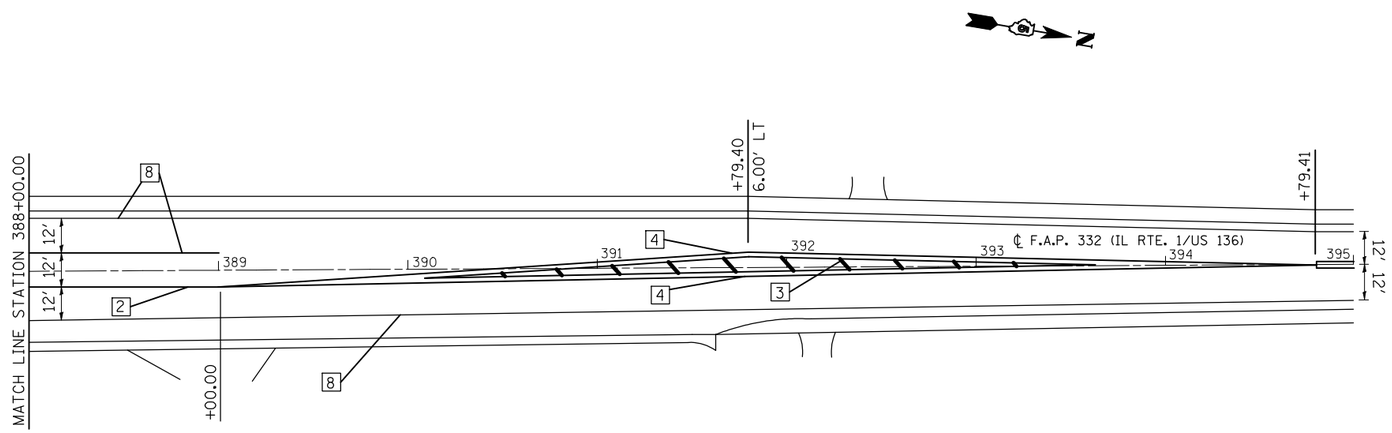

NOT TO SCALE

FILE NAME = c:\pw_work\PWIDOT\BOWERML\d0145216\d570124-sht-pmk.dgn	USER NAME = bowerml	DESIGNED -	REVISED -
		DRAWN -	REVISED -
	PLOT SCALE = 40.0000 ' / IN.	CHECKED -	REVISED -
	PLOT DATE = 1/27/2010	DATE -	REVISED -

STATE OF ILLINOIS
DEPARTMENT OF TRANSPORTATION

PAVEMENT MARKING & DETECTOR LOOP DETAILS

SCALE: | SHEET NO. OF SHEETS | STA. | TO STA.

F.A. RTE.	SECTION	COUNTY	TOTAL SHEETS	SHEET NO.
332			86	80
	• (48-X1)RS&(48-X2,RX,RX-1)RS-1	CONTRACT NO.		
	ILLINOIS FED. AID PROJECT			