CONTRACT NO. 70693

F.A.P. RTE.	SECTION	COUNTY	TOTAL SHEETS	SHEET NO.
840	122 RS-4	VERMILION	42	20
STA. 1311+00		TO STA. 1317+00		
FED. ROAD DIST. NO.	ILLINOIS	FED. AID PROJECT		

SEC. 11, T-23-N, R-14-W

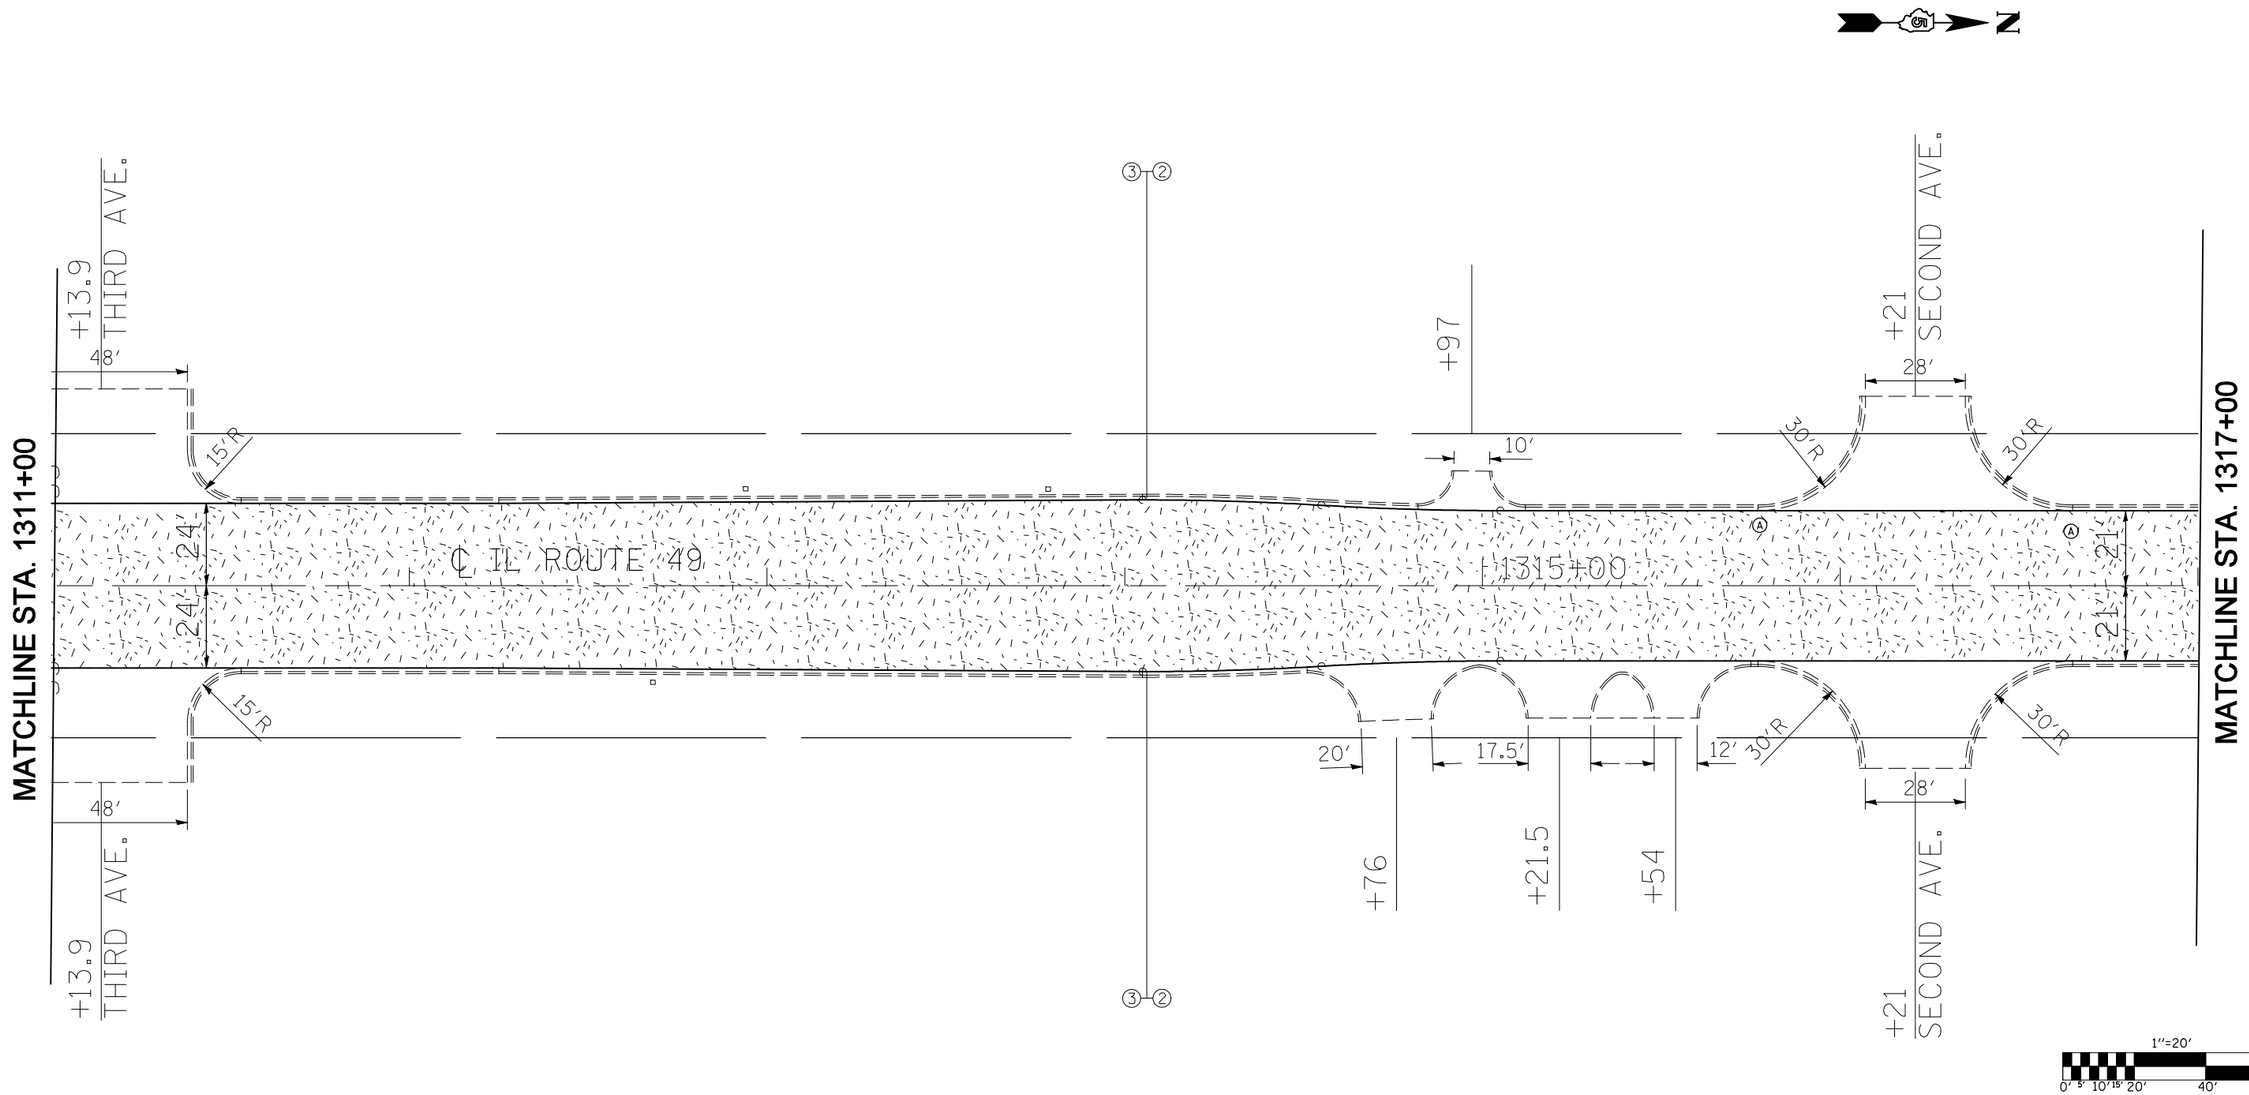

HMA SURFACE REMOVAL, 1½"

Ⓐ VALVE BOX TO BE ADJUSTED

SEC. 12, T-23-N, R-14-W

REVISIONS	
NAME	DATE

ILLINOIS DEPARTMENT OF TRANSPORTATION

EXISTING & PROPOSED PLAN SHEETS VILLAGE OF RANKIN STA. 1311+00 - 1317+00

SCALE: VERT. HORIZ.

DATE

DRAWN BY

CHECKED BY

PLOT DATE = 1/25/2010
FILE NAME = c:\pw_work\PWIDOT\BUCKLESJJ\d0124502\plansht20.dgn
PLOT SCALE = 40.0000 ' / IN.
USER NAME = buckless.jj