# FAS ROUTE 684 (CLINTON RD.)
## SECTION 60PT
### FROM EAST OF CSX RR TO THE INDIANA STATE LINE

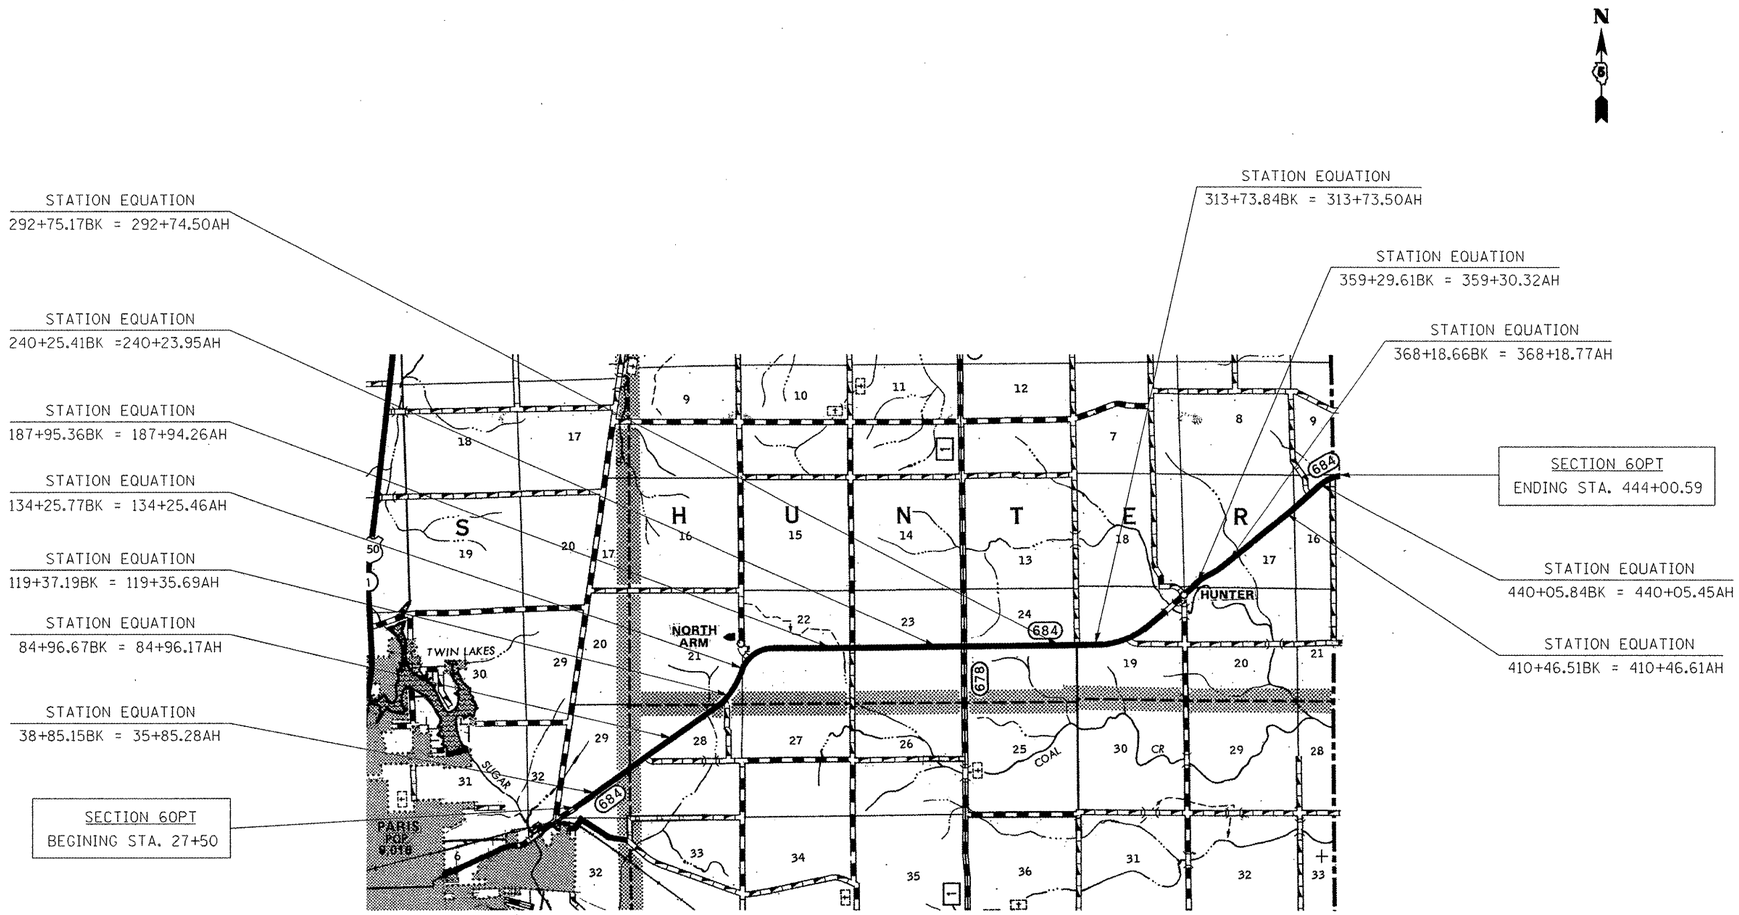


**GROSS & NET LENGTH = 41,955.81 FT. = 7.946 MILE**

| | | | | | | | | | |
|---|---|---|---|---|---|---|---|---|---|
| FILE NAME = c:\pw_work\PWIDOT\BUCKLESJJ\d0176654\D70817-Cover.dgn | USER NAME = bucklesjj | DESIGNED - | REVISED - | STATE OF ILLINOIS DEPARTMENT OF TRANSPORTATION | SECTION 60PT LOCATION MAP | F.A.S. RTE. | SECTION | COUNTY | TOTAL SHEETS / SHEET NO. |
| | PLOT SCALE = 40.0000 ' / IN. | DRAWN - | REVISED - | | | 684 | 60PT | EDGAR | 18 / 3 |
| | PLOT DATE = 1/15/2010 | CHECKED - | REVISED - | | SCALE: SHEET NO. OF SHEETS STA. TO STA. | | | CONTRACT NO. 70817 | |
| | | DATE - | REVISED - | | | | | ILLINOIS FED. AID PROJECT | |