PLAN

SURVEYED	
PLOTTED	
ALIGNMENT CHECKED	
RT. OF WAY CHECKED	
CADD FILE NAME	
NOTE BOOK	
NO.	

BY	DATE

PROFILE

SURVEYED	
PLOTTED	
GRADES CHECKED	
B.M. NOTED	
STRUCTURE NOTATNS CHKD	
NOTE BOOK	
NO.	

BY	DATE

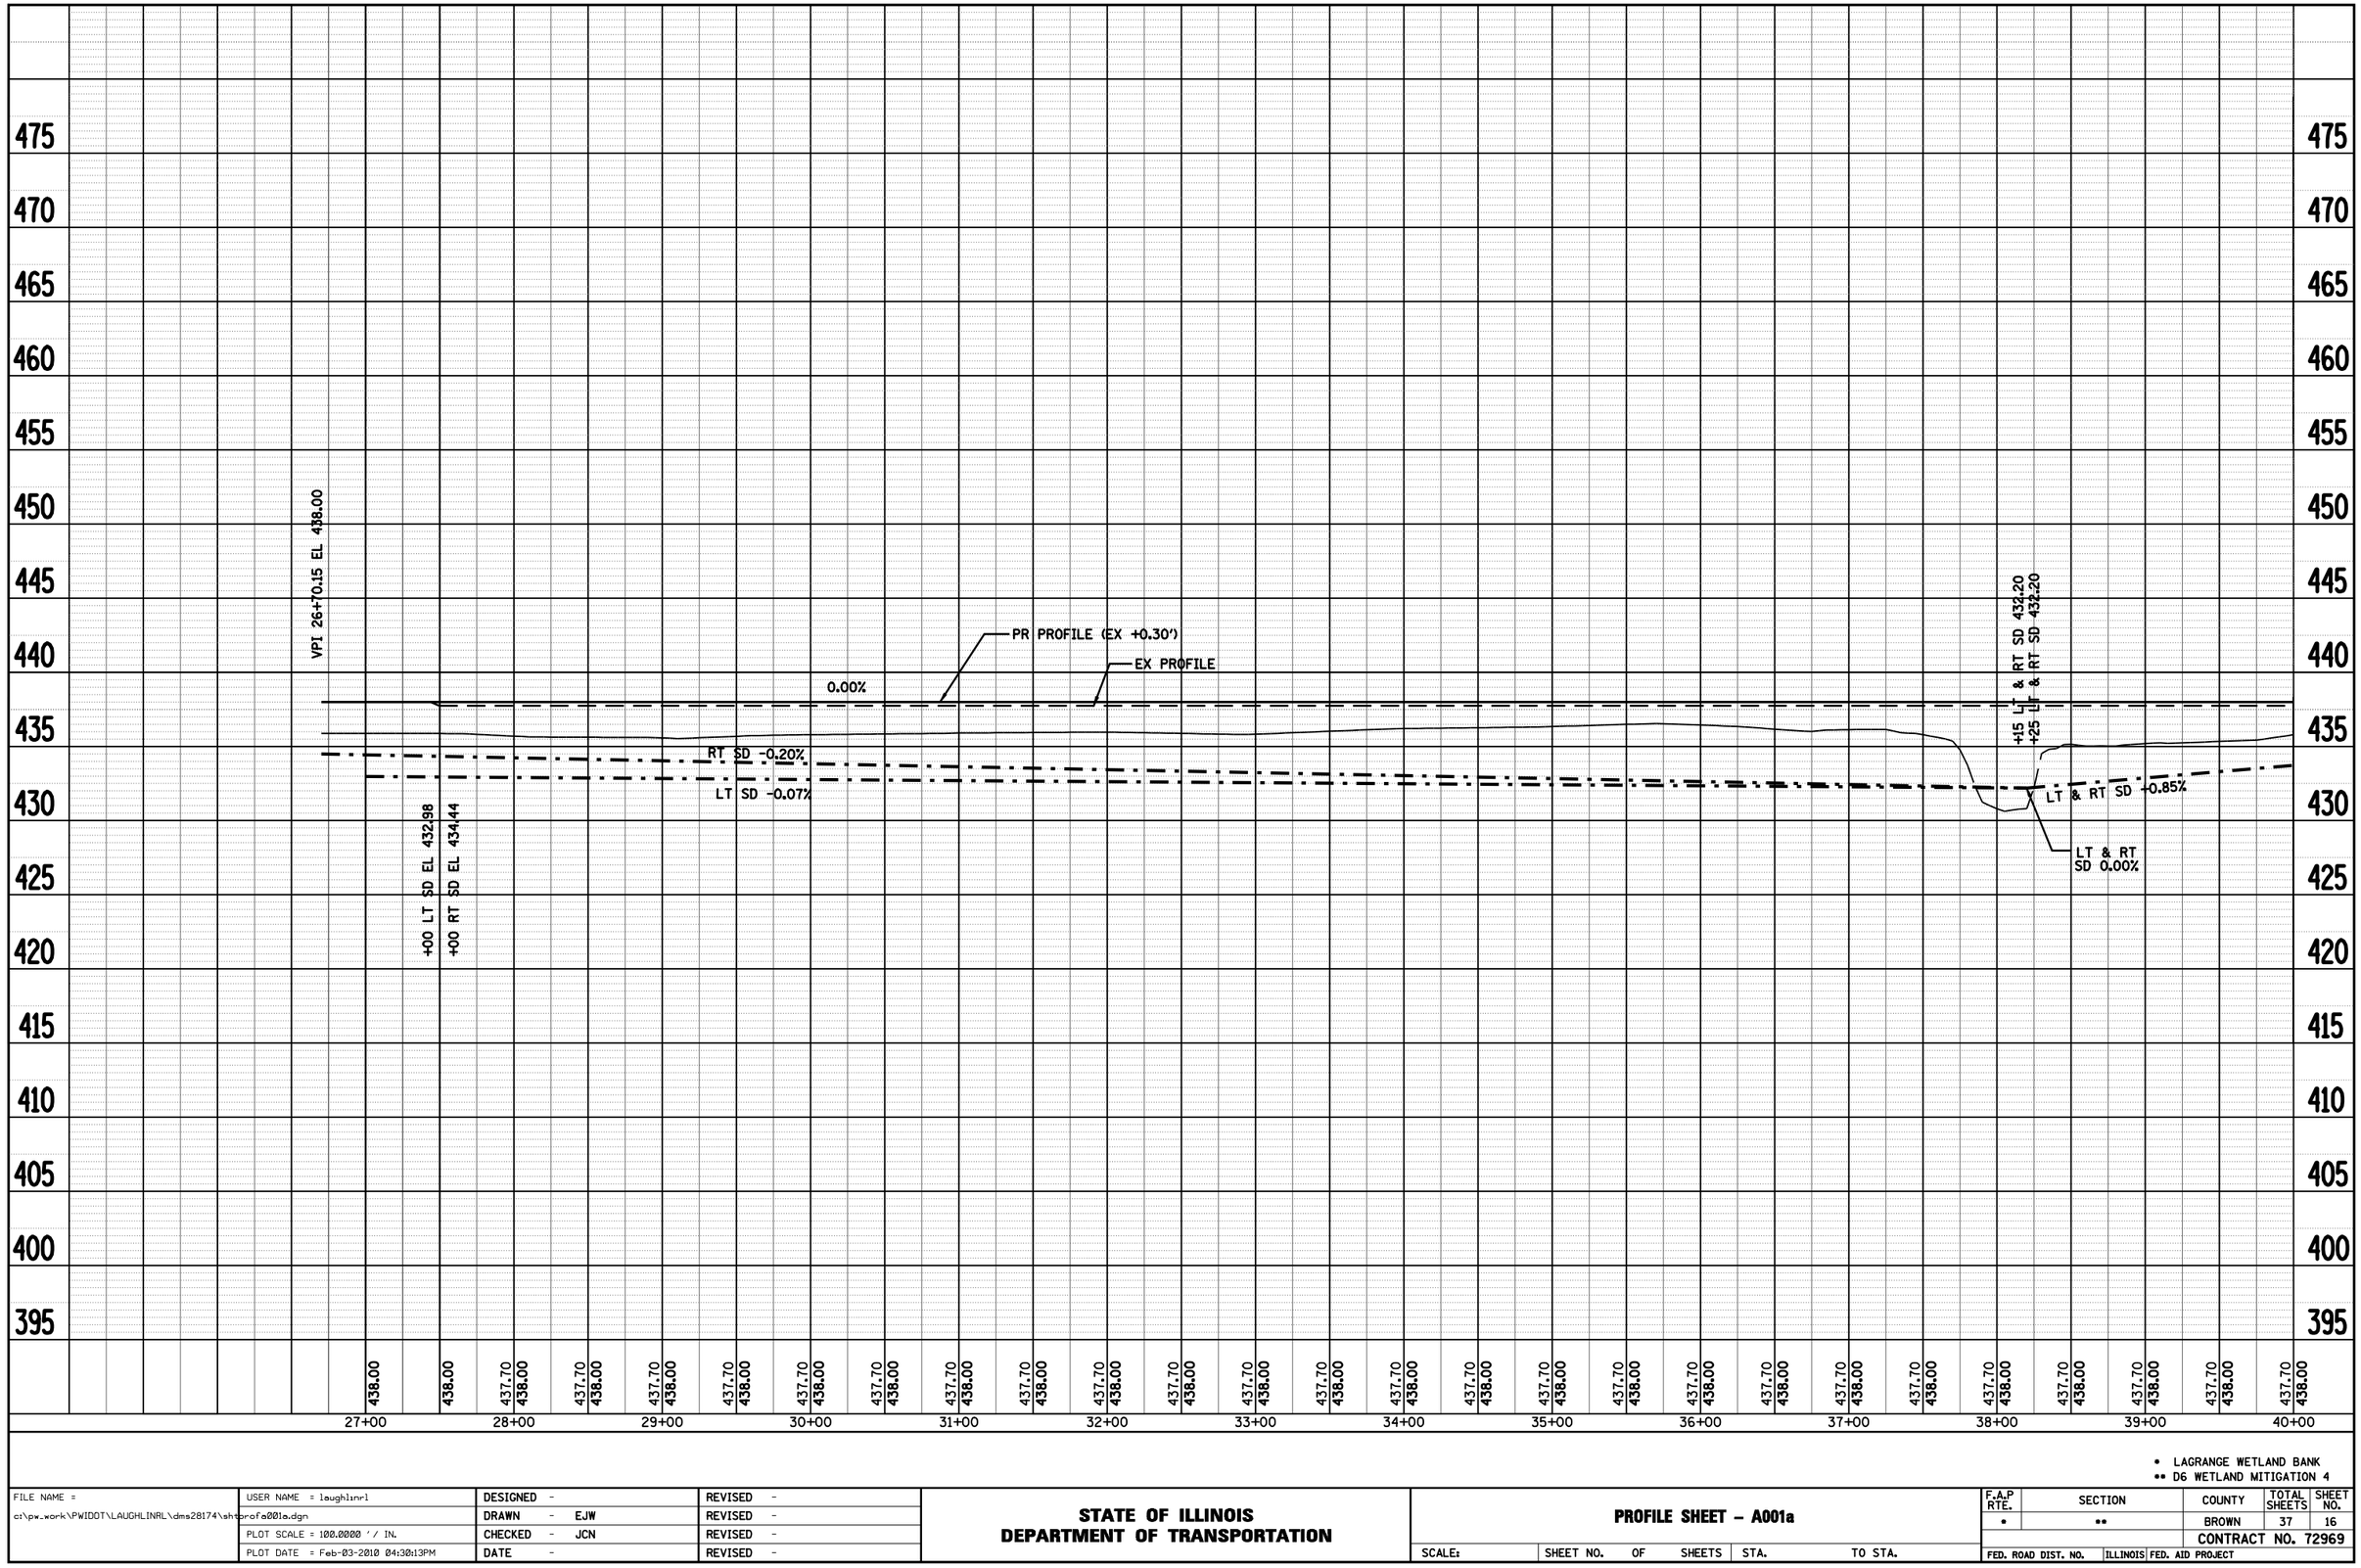

- LAGRANGE WETLAND BANK
- •• D6 WETLAND MITIGATION 4

FILE NAME = c:\pw_work\PWIDOT\LAUGHLINRL\dms28174\ehtprofa001a.dgn	USER NAME = laughlinrl	DESIGNED -	REVISED -
		DRAWN - EJW	REVISED -
	PLOT SCALE = 100.0000 ' / IN.	CHECKED - JCN	REVISED -
	PLOT DATE = Feb-03-2010 04:30:13PM	DATE -	REVISED -

STATE OF ILLINOIS
DEPARTMENT OF TRANSPORTATION

PROFILE SHEET – A001a

SCALE: | SHEET NO. OF SHEETS | STA. TO STA.

F.A.P RTE.	SECTION	COUNTY	TOTAL SHEETS	SHEET NO.
•	••	BROWN	37	16
		CONTRACT NO. 72969		
FED. ROAD DIST. NO.	ILLINOIS	FED. AID PROJECT		