PLAN

	BY	DATE
SURVEYED		
PLOTTED		
ALIGNMENT CHECKED		
RT. OF WAY CHECKED		
CADD FILE NAME		
NOTE BOOK		
NO.		

PROFILE

	BY	DATE
SURVEYED		
PLOTTED		
CROSS SECS CHECKED		
B.M. NOTED		
STRUCTURE NOTATNS CHKD		
NOTE BOOK		
NO.		

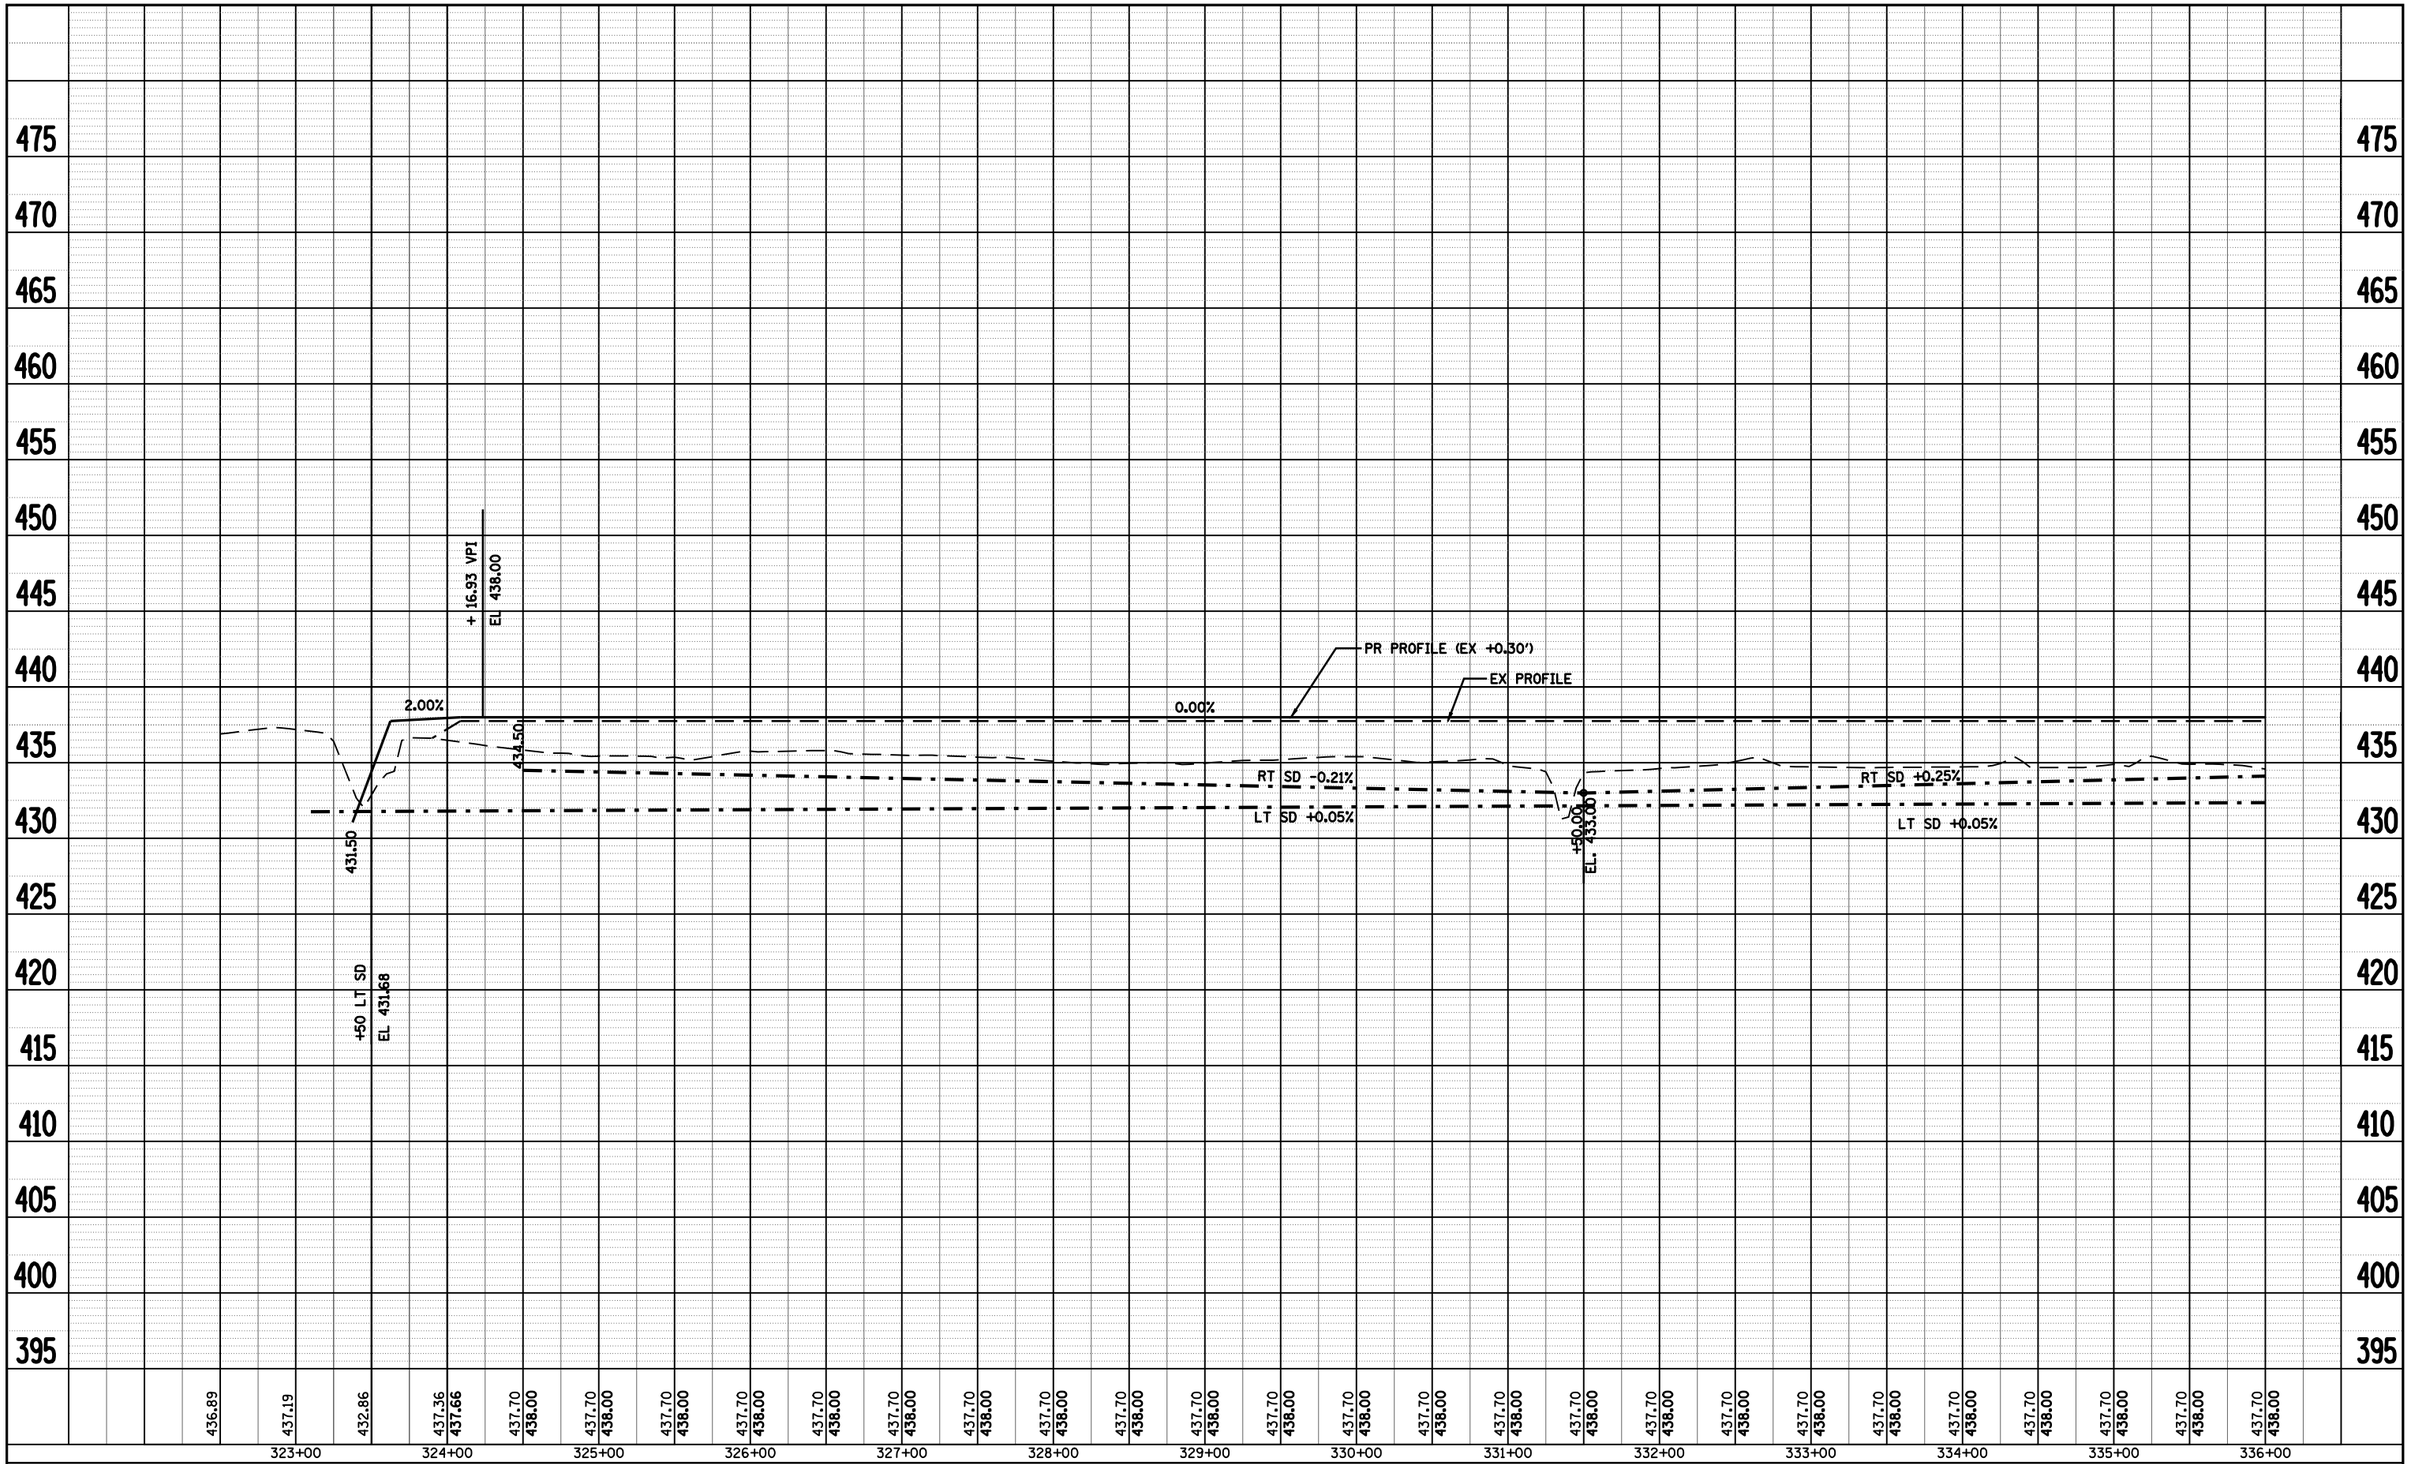

- LAGRANGE WETLAND BANK
- ** D6 WETLAND MITIGATION 4

FILE NAME = c:\pw_work\PWIDOT\LAUGHLINRL\dms28174\shtprofb001.dgn	USER NAME = laughlinrl	DESIGNED -	REVISED -
		DRAWN - EJW	REVISED -
	PLOT SCALE = 100.0000 ' / IN.	CHECKED - JCN	REVISED -
	PLOT DATE = Feb-03-2010 04:32:19PM	DATE -	REVISED -

STATE OF ILLINOIS
DEPARTMENT OF TRANSPORTATION

PROFILE SHEET – B001

SCALE: | SHEET NO. OF SHEETS | STA. | TO STA.

F.A.P RTE.	SECTION	COUNTY	TOTAL SHEETS	SHEET NO.
•	••	BROWN	37	30
		CONTRACT NO. 72969		
FED. ROAD DIST. NO.	ILLINOIS	FED. AID PROJECT		