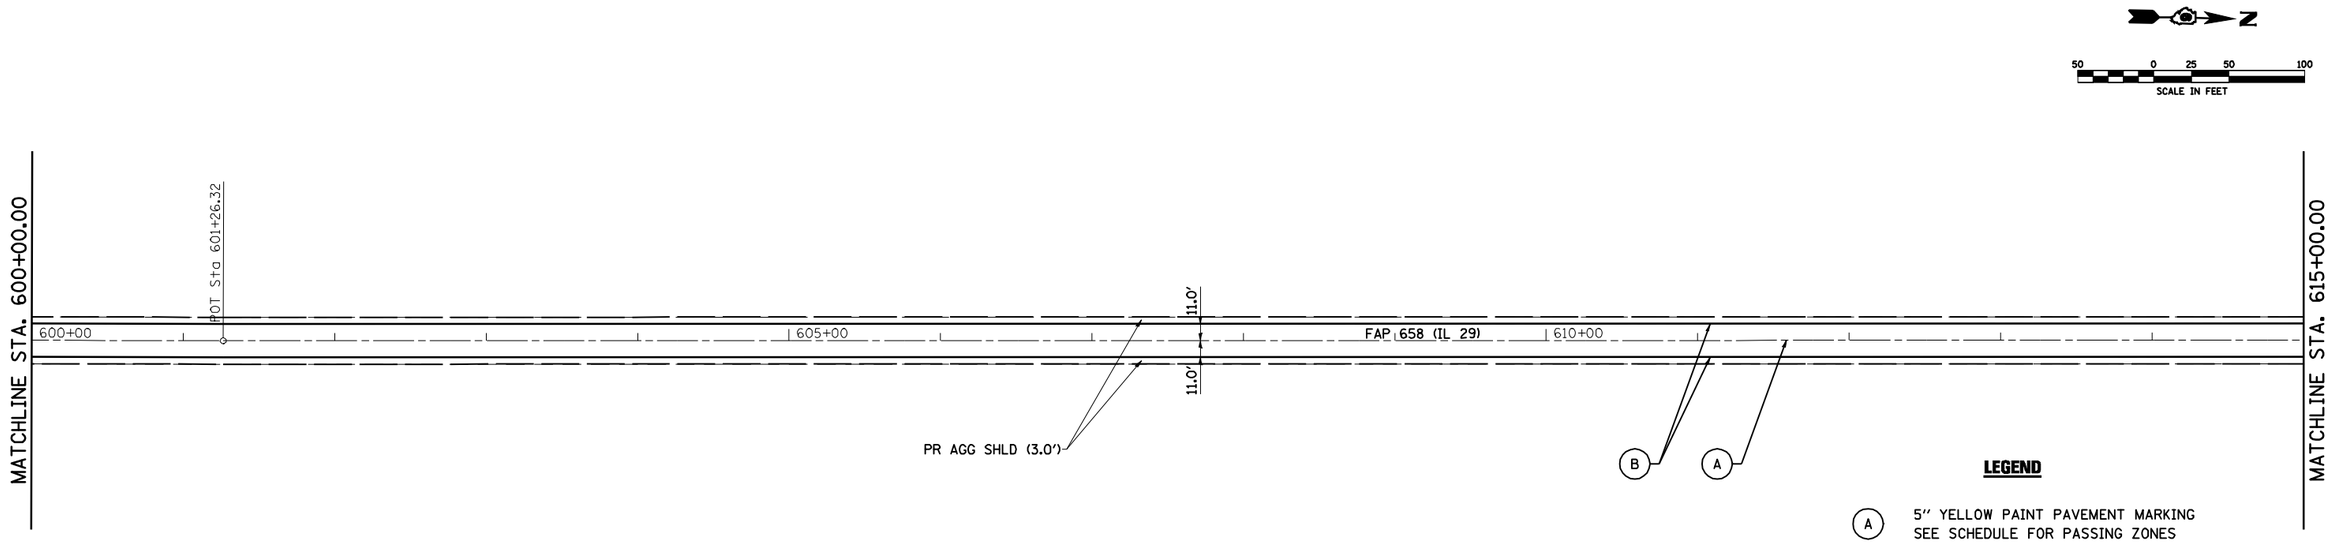

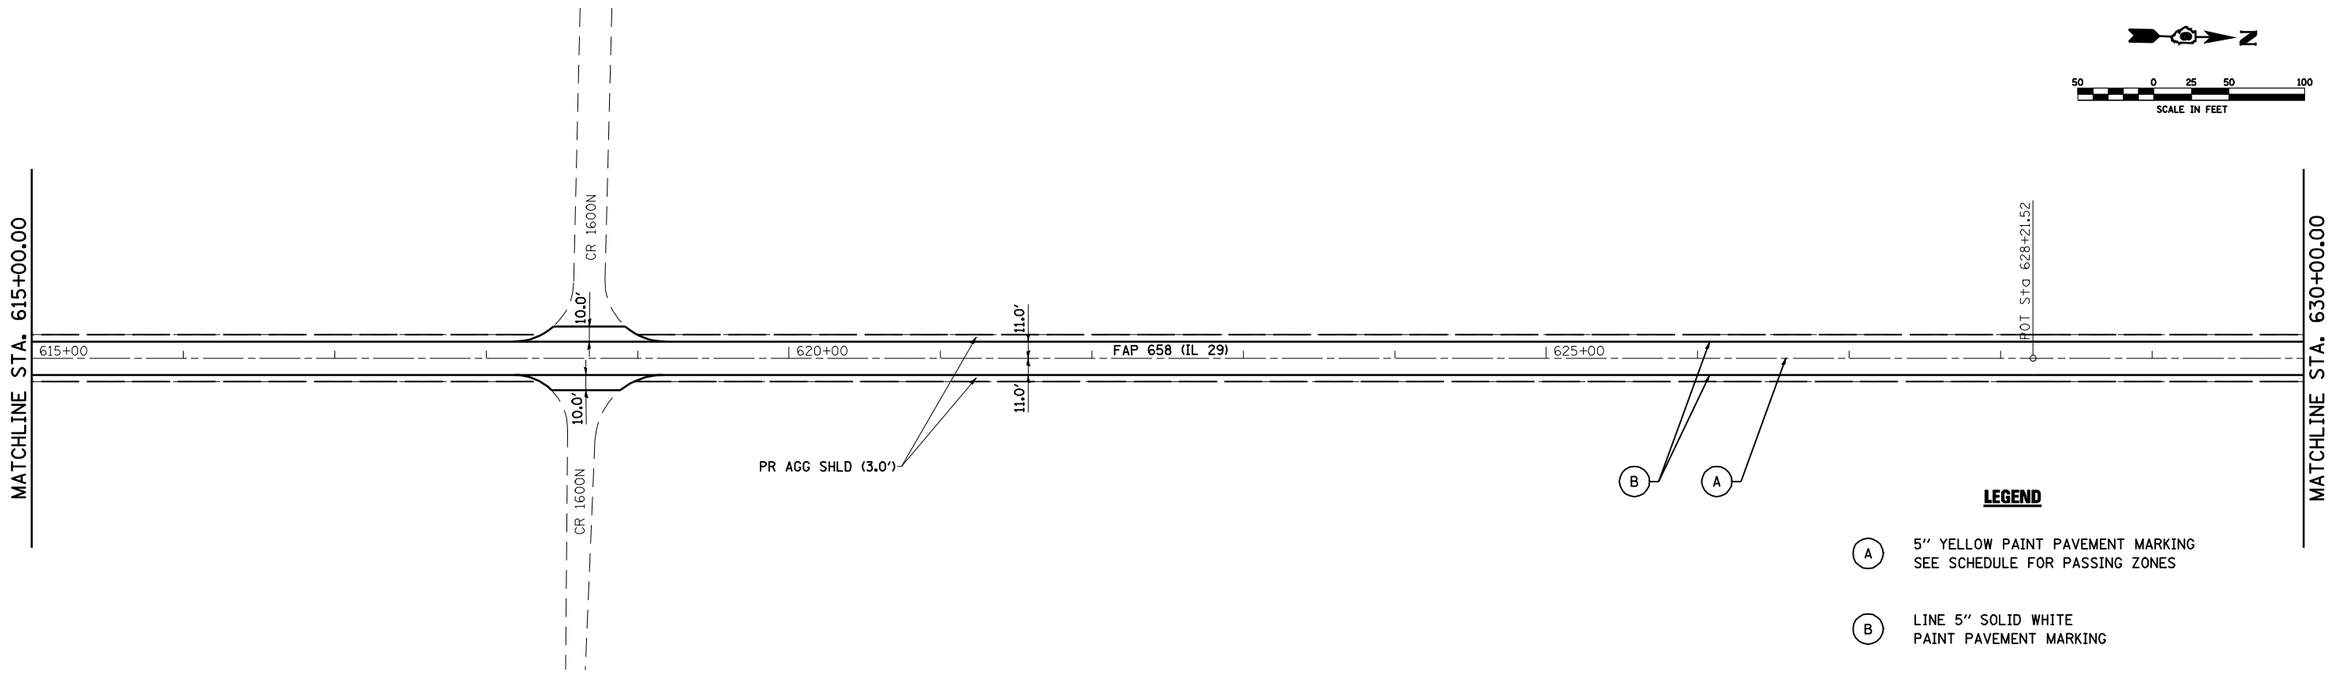

FILE NAME = c:\pw_work\PWIDOT\LAUGHLINRL\dms26774\D672A45-SHT-plan1.dgn	USER NAME = laughlinrl	DESIGNED -	REVISED -
		DRAWN -	REVISED -
	PLOT SCALE = 100.0000 ' / IN.	CHECKED -	REVISED -
	PLOT DATE = Feb-03-2010 08:54:41AM	DATE -	REVISED -

STATE OF ILLINOIS
DEPARTMENT OF TRANSPORTATION

FAP 658 (IL 29) PLAN SHEET

SCALE: | SHEET NO. OF SHEETS | STA. | TO STA.

F.A.P. RTE.	SECTION	COUNTY	TOTAL SHEETS	SHEET NO.
658	H(RS-1), G(RS-5)	MASON	15	11
		CONTRACT NO. 72A45		
	ILLINOIS FED. AID PROJECT			