TRAFFIC SIGNAL QUANTITIES

QUANTITY	UNIT	ITEM
1	EACH	TRAFFIC SIGNAL BACKPLATE
6	EACH	MODIFY EXISTING TRAFFIC SIGNAL BACKPLATE

NOTES

1. MODIFY EXISTING TRAFFIC SIGNAL BACKPLATE
2. INSTALL TRAFFIC SIGNAL BACKPLATE ON EXISTING SIGNAL HEAD

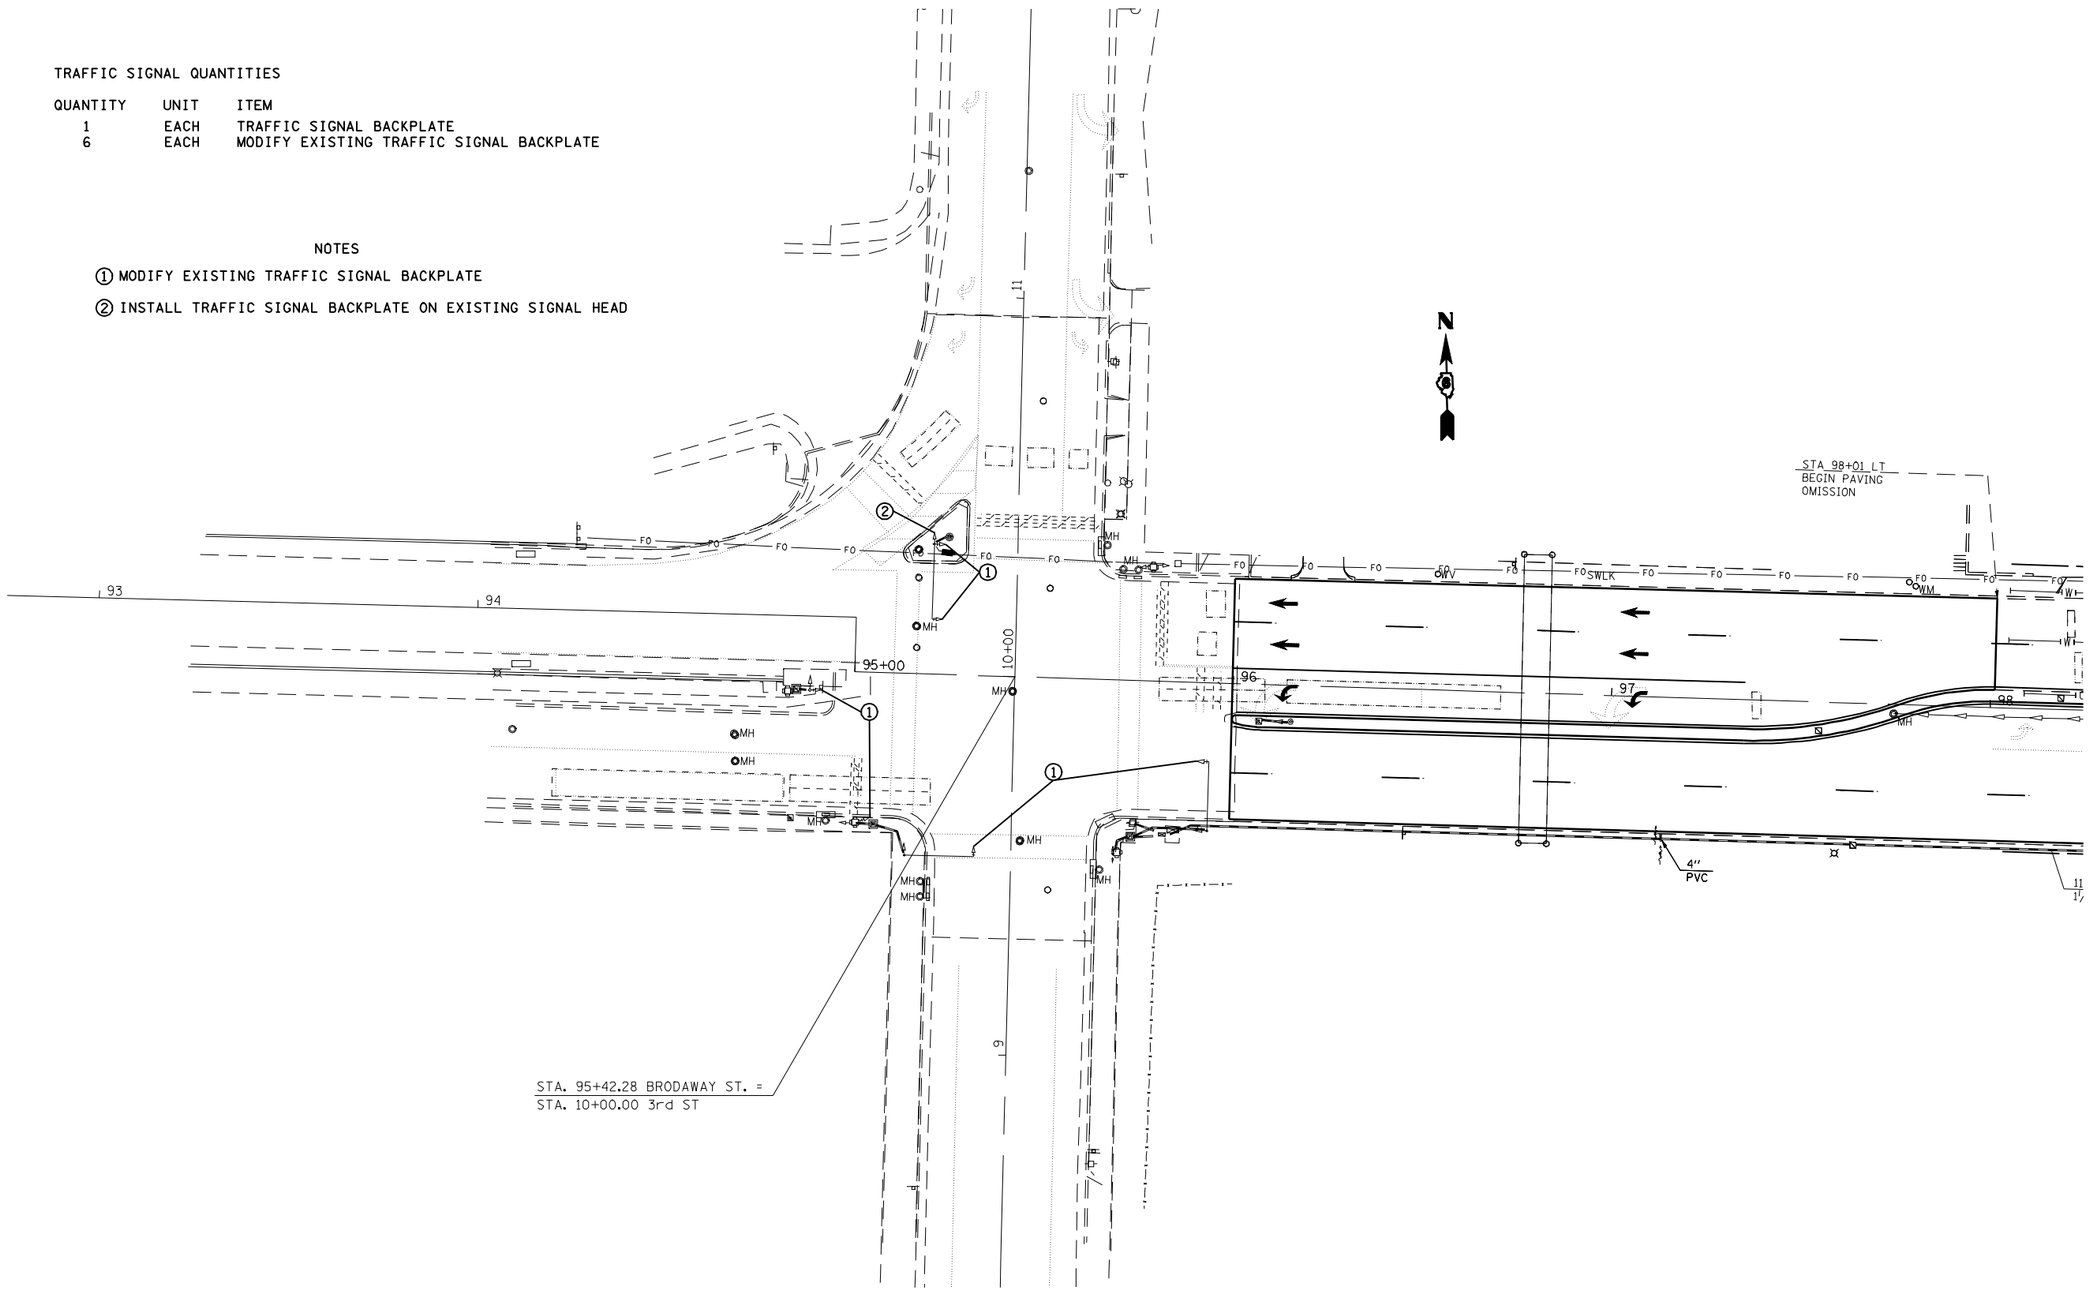

FILE NAME = c:\pw_work\PWIDOT\LAUGHLINRL\dms30500\D672C30-sht-TS.dgn	USER NAME = laughlinrl	DESIGNED - WCD	REVISED -
		DRAWN - CAD	REVISED -
	PLOT SCALE = 40.0000 ' / IN.	CHECKED - WCD	REVISED -
	PLOT DATE = Feb-01-2010 01:42:34PM	DATE - 12/3/99	REVISED -

STATE OF ILLINOIS
DEPARTMENT OF TRANSPORTATION

TRAFFIC SIGNAL DETAILS
(3rd & BROADWAY)

SCALE: | SHEET NO. OF SHEETS | STA. TO STA.

F.A.P RTE.	SECTION	COUNTY	TOTAL SHEETS	SHEET NO.
745	103RS-11	ADAMS	32	29
		CONTRACT NO. 72C30		

FED. ROAD DIST. NO. | ILLINOIS | FED. AID PROJECT