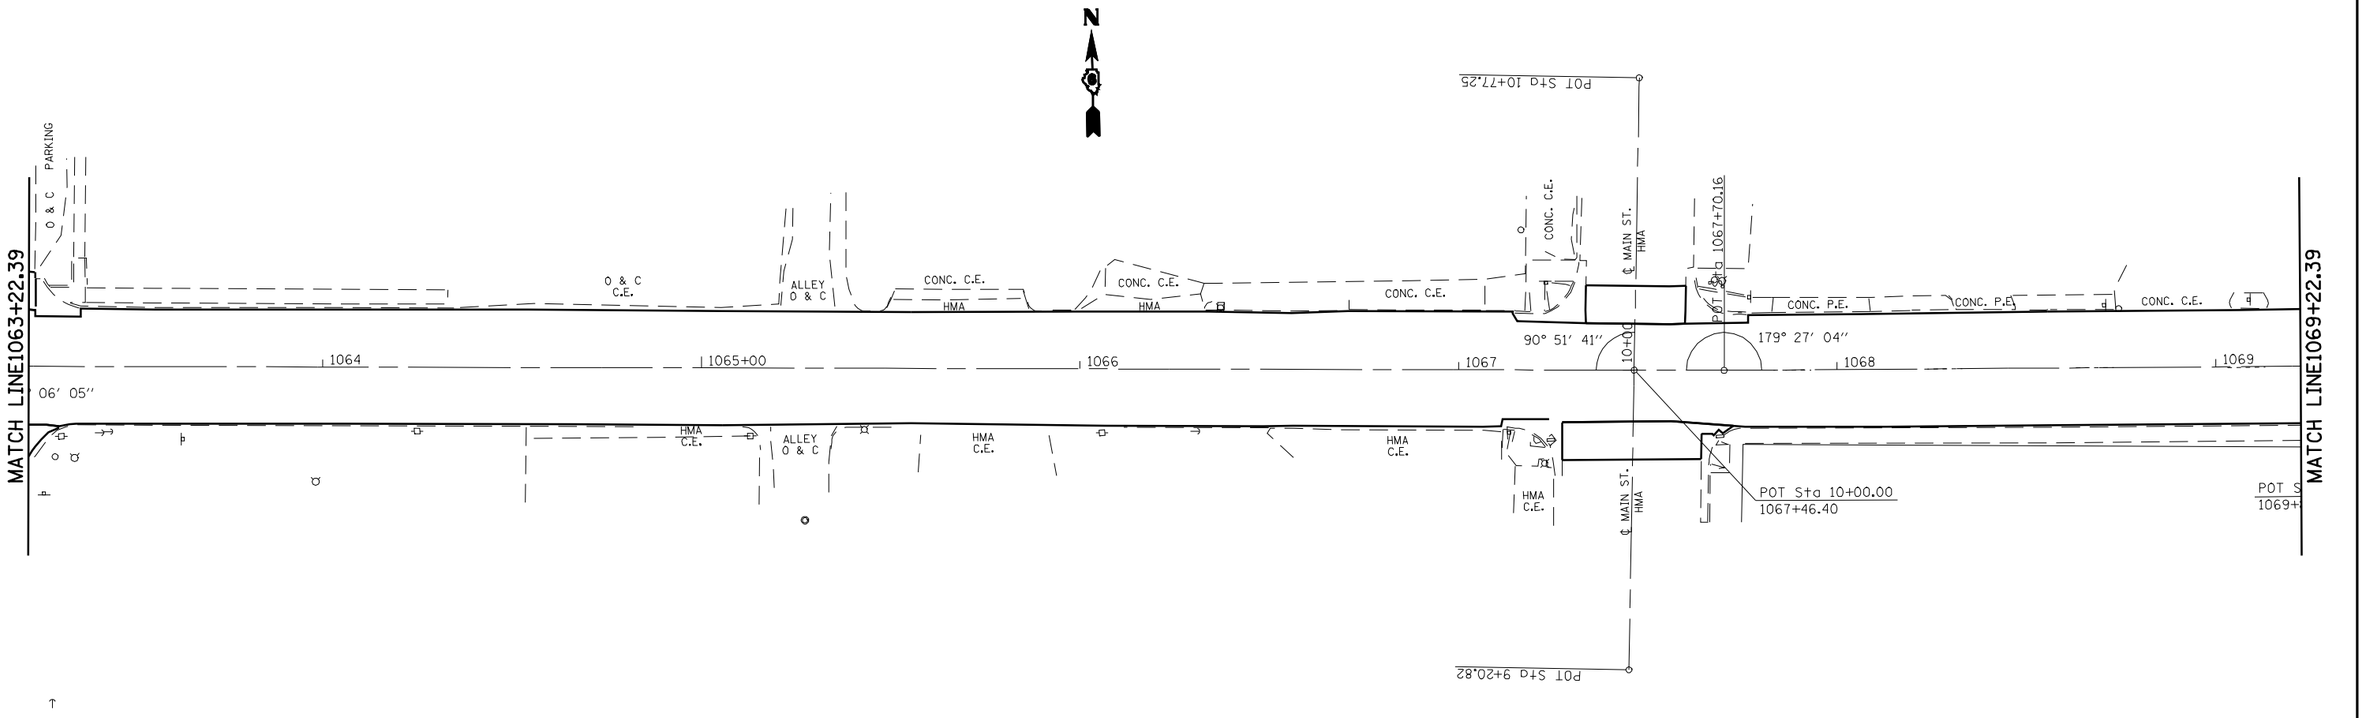

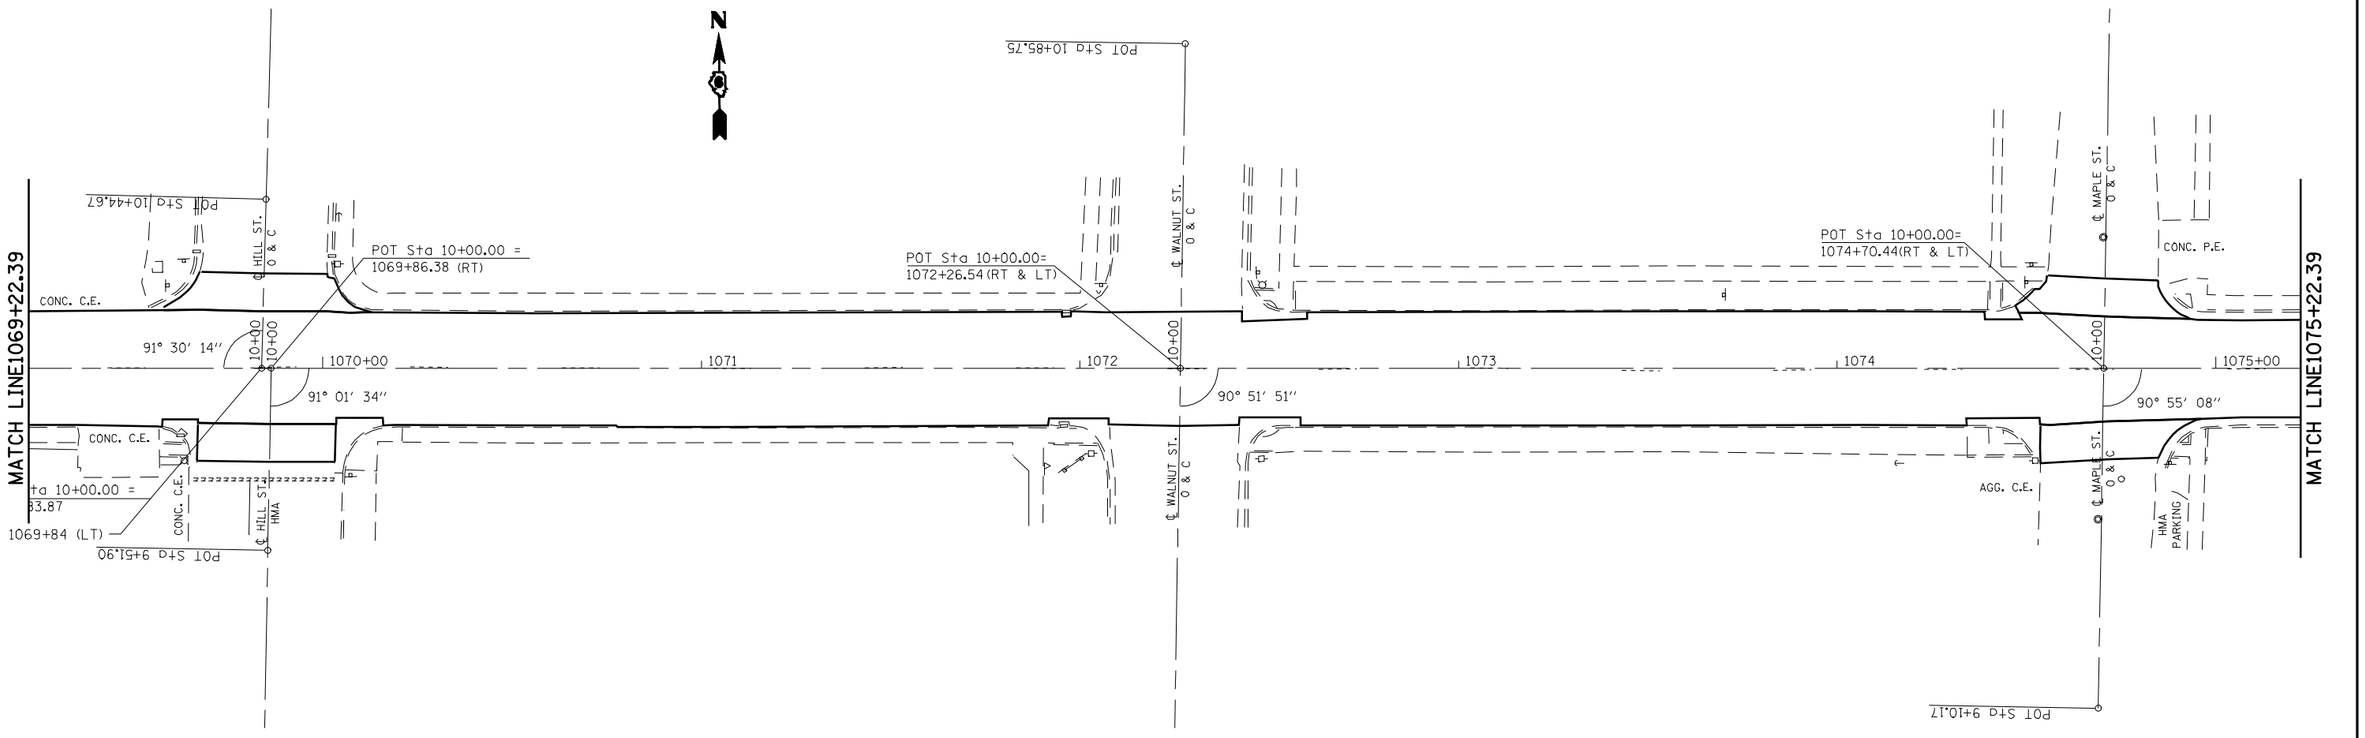

FILE NAME = c:\pw_work\PWIDOT\LAUGHLINRL\d0118526\D72C34-planshts2_IDOT_REV.dgn	USER NAME = laughlinrl	DESIGNED -	REVISED -
		DRAWN -	REVISED -
	PLOT SCALE = 40.0000 ' / IN.	CHECKED -	REVISED -
	PLOT DATE = Feb-09-2010 09:31:06AM	DATE -	REVISED -

STATE OF ILLINOIS
DEPARTMENT OF TRANSPORTATION

PLAN VIEW / LINE DIAGRAM

SCALE: | SHEET NO. OF SHEETS | STA. | TO STA.

F.A.P. RTE.	SECTION	COUNTY	TOTAL SHEETS	SHEET NO.
566	(121, INRHMIRS-3	SCOTT	35	13
		CONTRACT NO. 72C34		
	ILLINOIS FED. AID PROJECT			