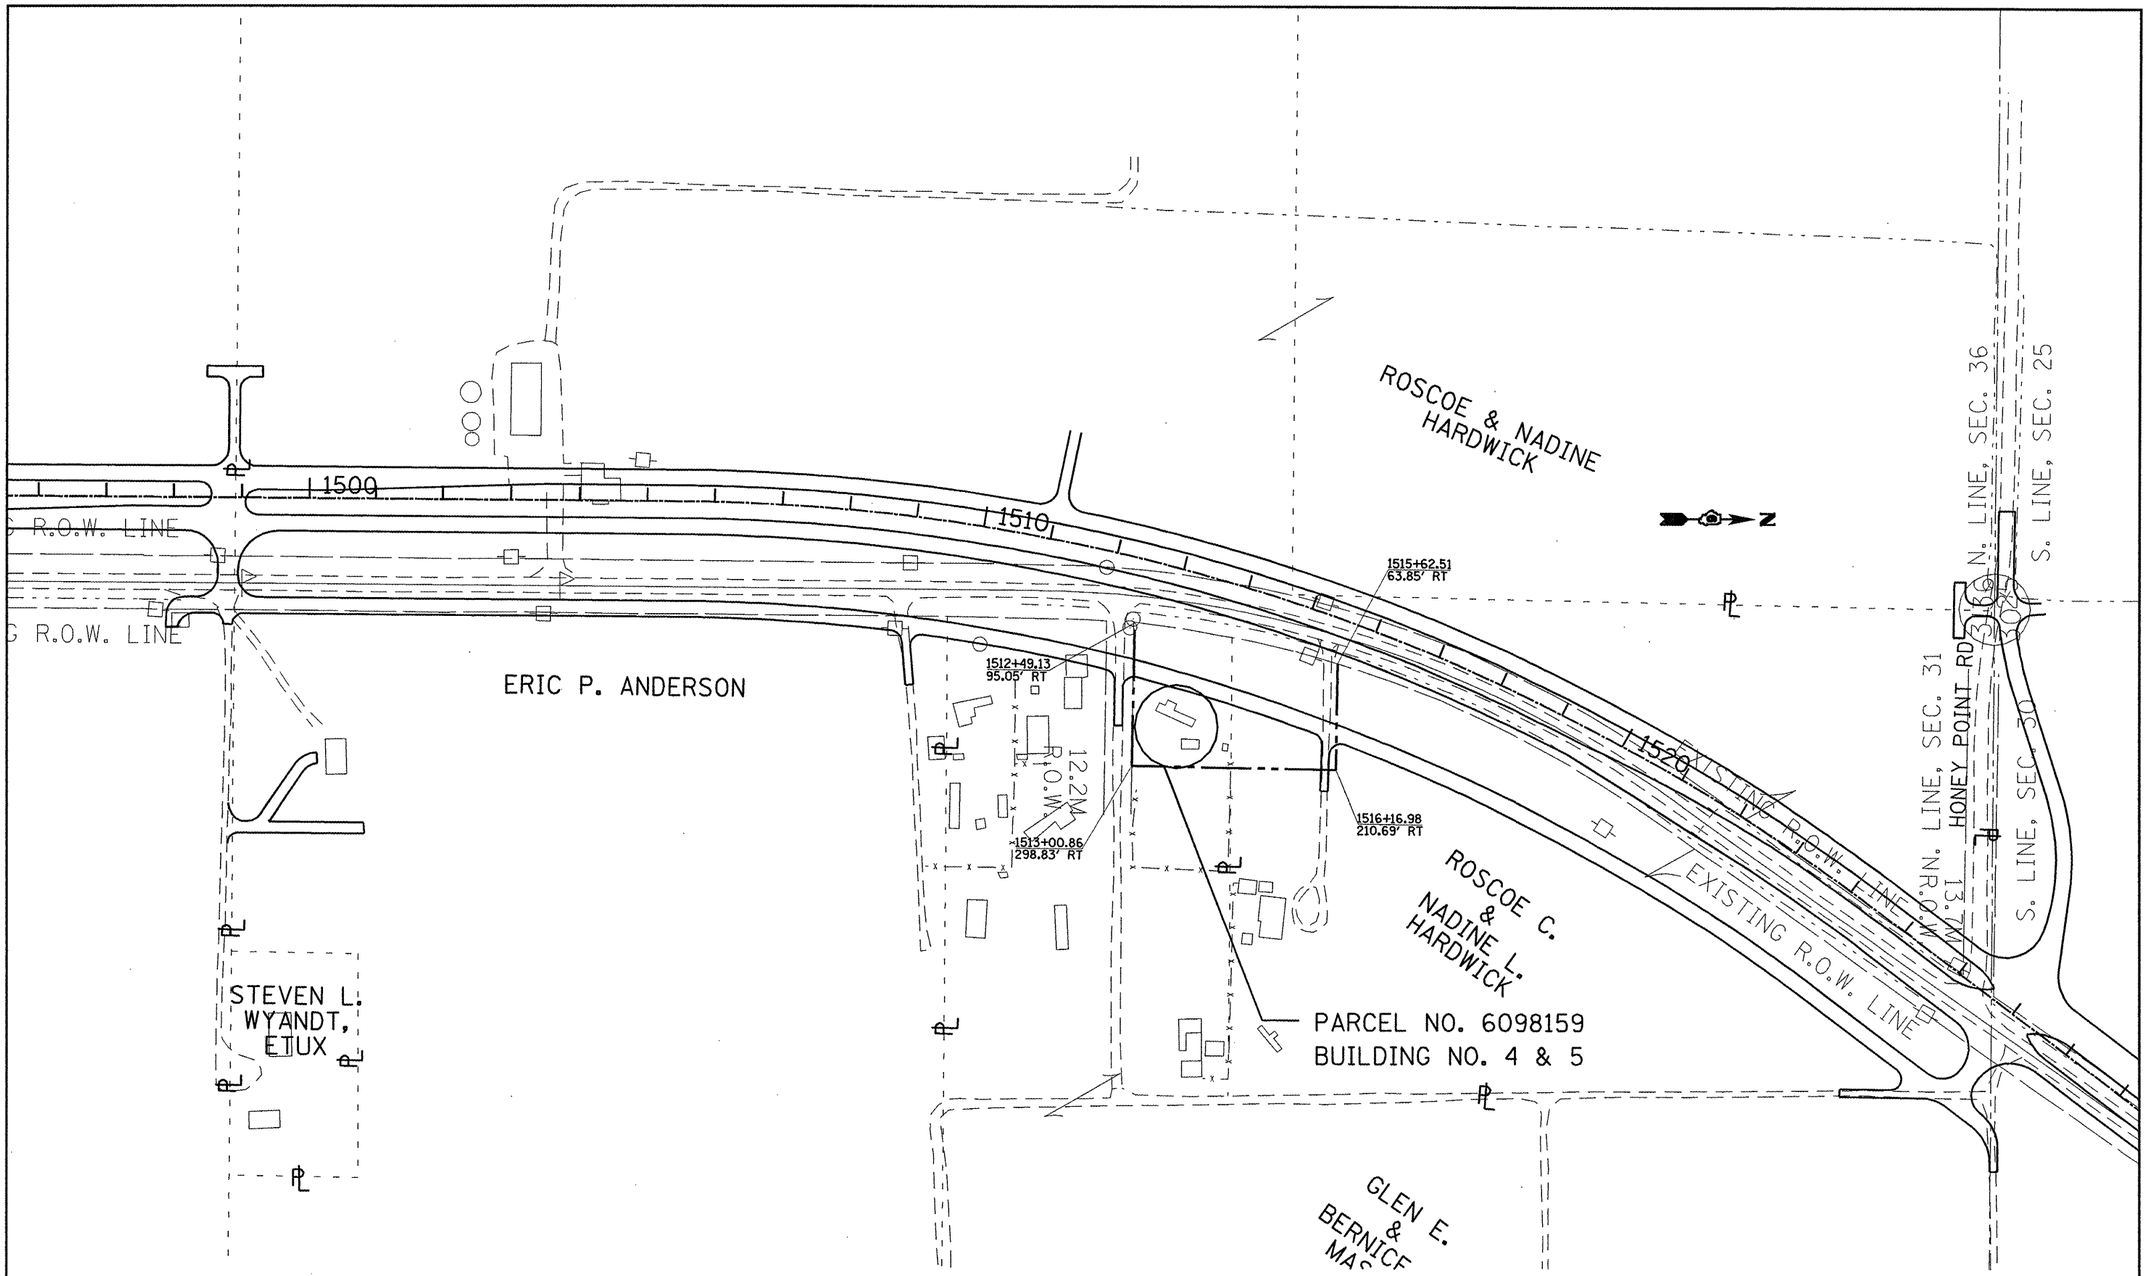

• D6 BUILDING DEMOLITION 2010
•• CASS, MORGAN, SCHUYLER COUNTIES

FILE NAME = c:\pw_work\PWIDOT\LAUGHLINRL\d0178509\D572D26-SheetPlan.dgn	USER NAME = laughlinrl	DESIGNED -	REVISED -
		DRAWN -	REVISED -
	PLOT SCALE = 200.0000 ' / IN.	CHECKED -	REVISED -
	PLOT DATE = Jan-22-2010 01:48:18PM	DATE -	REVISED -

STATE OF ILLINOIS
DEPARTMENT OF TRANSPORTATION

PLAN VIEW

SCALE: | SHEET NO. OF SHEETS | STA. | TO STA.

F.A.P. RTE.	SECTION	COUNTY	TOTAL SHEETS	SHEET NO.
310	•	••	9	7

CONTRACT NO. 72D26

ILLINOIS | FED. AID PROJECT