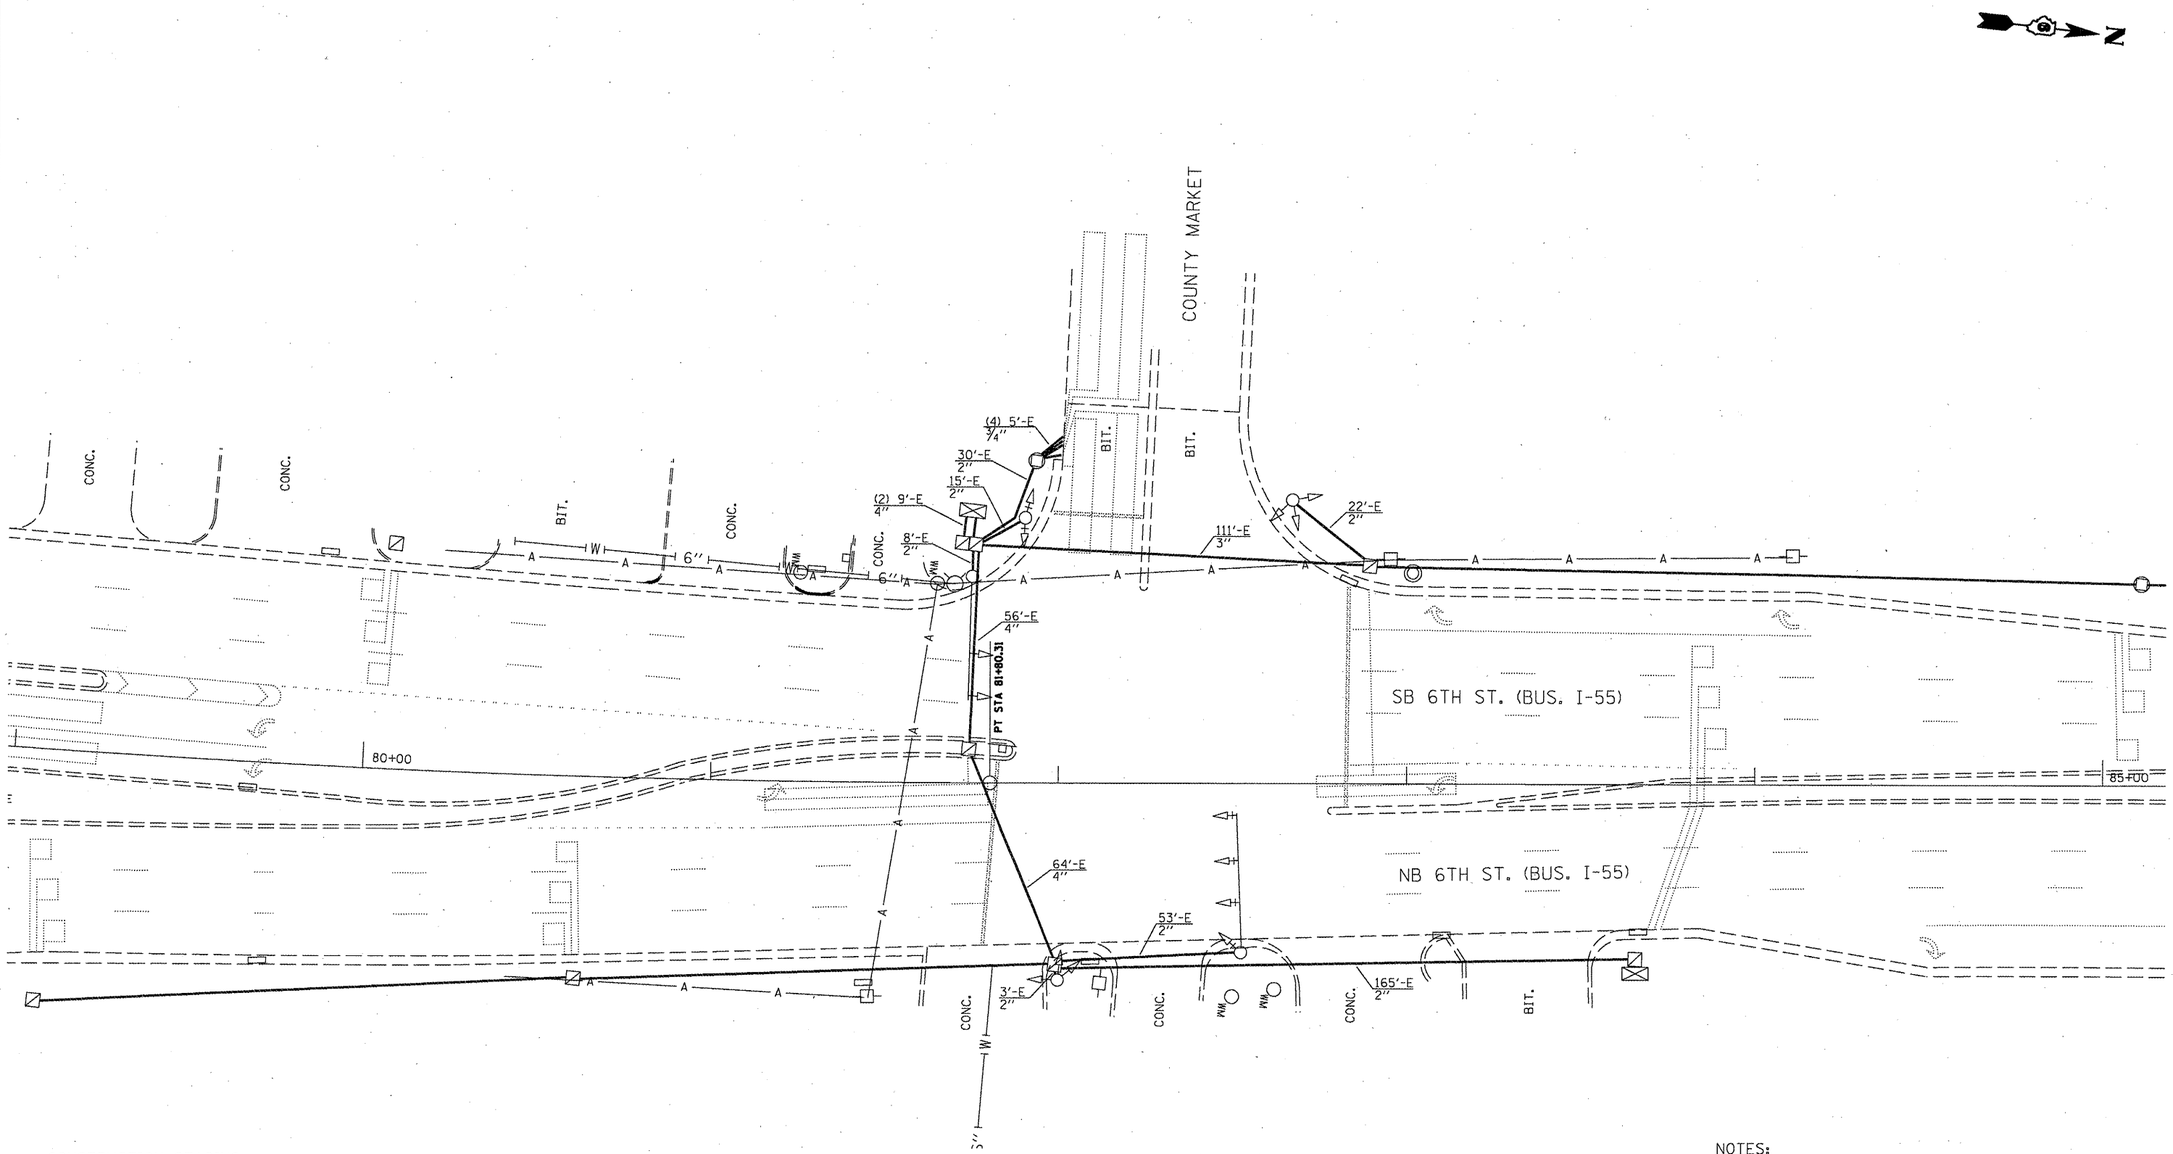

CONSTRUCTION STAGING

EXISTING SIGNALS TO REMAIN IN OPERATION UNTIL NEW SIGNALS ARE IN PLACE AND READY TO BE CONNECTED TO A CONDUIT SYSTEM. SIGNAL SHUT-DOWN TO MAKE FINAL CONDUIT AND WIRING CONNECTIONS SHALL HAVE ADEQUATE NUMBER OF STOP SIGNS, AS DETERMINED BY THE ENGINEER, AND COMPLETED BETWEEN THE HOURS OF 9:00 AM AND 3:00 PM.

NOTES:

REMOVE EXISTING TRAFFIC SIGNAL EQUIPMENT.
TRAFFIC SIGNAL EQUIPMENT CONSISTS OF:

2 EACH STEEL MAST ARM ASSEMBLY AND POLE

2 EACH TRAFFIC SIGNAL POST

10 EACH TRAFFIC SIGNAL HEAD ASSEMBLY

ALL REMOVED ITEMS SHALL BE DELIVERED TO THE CITY OF SPRINGFIELD, 1600 GROTH STREET.

FILE NAME = c:\pw_work\PWIDOT\CABRERARS\d0183102\D9516410_sht_ts09.dgn	USER NAME = cabrerars	DESIGNED -	REVISED -
		DRAWN -	REVISED -
	PLOT SCALE = 40.0000 ' / IN.	CHECKED -	REVISED -
	PLOT DATE = Feb-02-2010 04:14:36PM	DATE -	REVISED -

STATE OF ILLINOIS
DEPARTMENT OF TRANSPORTATION

EXISTING TRAFFIC SIGNAL PLAN
COUNTY MARKET ENTRANCE & SIXTH ST.

SCALE: 20 | SHEET NO. OF SHEETS | STA. TO STA.

F.A.P. RTE.	SECTION	COUNTY	TOTAL SHEETS	SHEET NO.
666	110TS-4 & 15TS-5	SANGAMON	20	16
		CONTRACT NO. 72D36		
		ILLINOIS FED. AID PROJECT		