FINAL SURVEY		BY	DATE
NOTE BOOK	SURVEYED		
NO.	PLOTTED		
	TEMPLATE		
	AREAS		
	AREAS CHECKED		

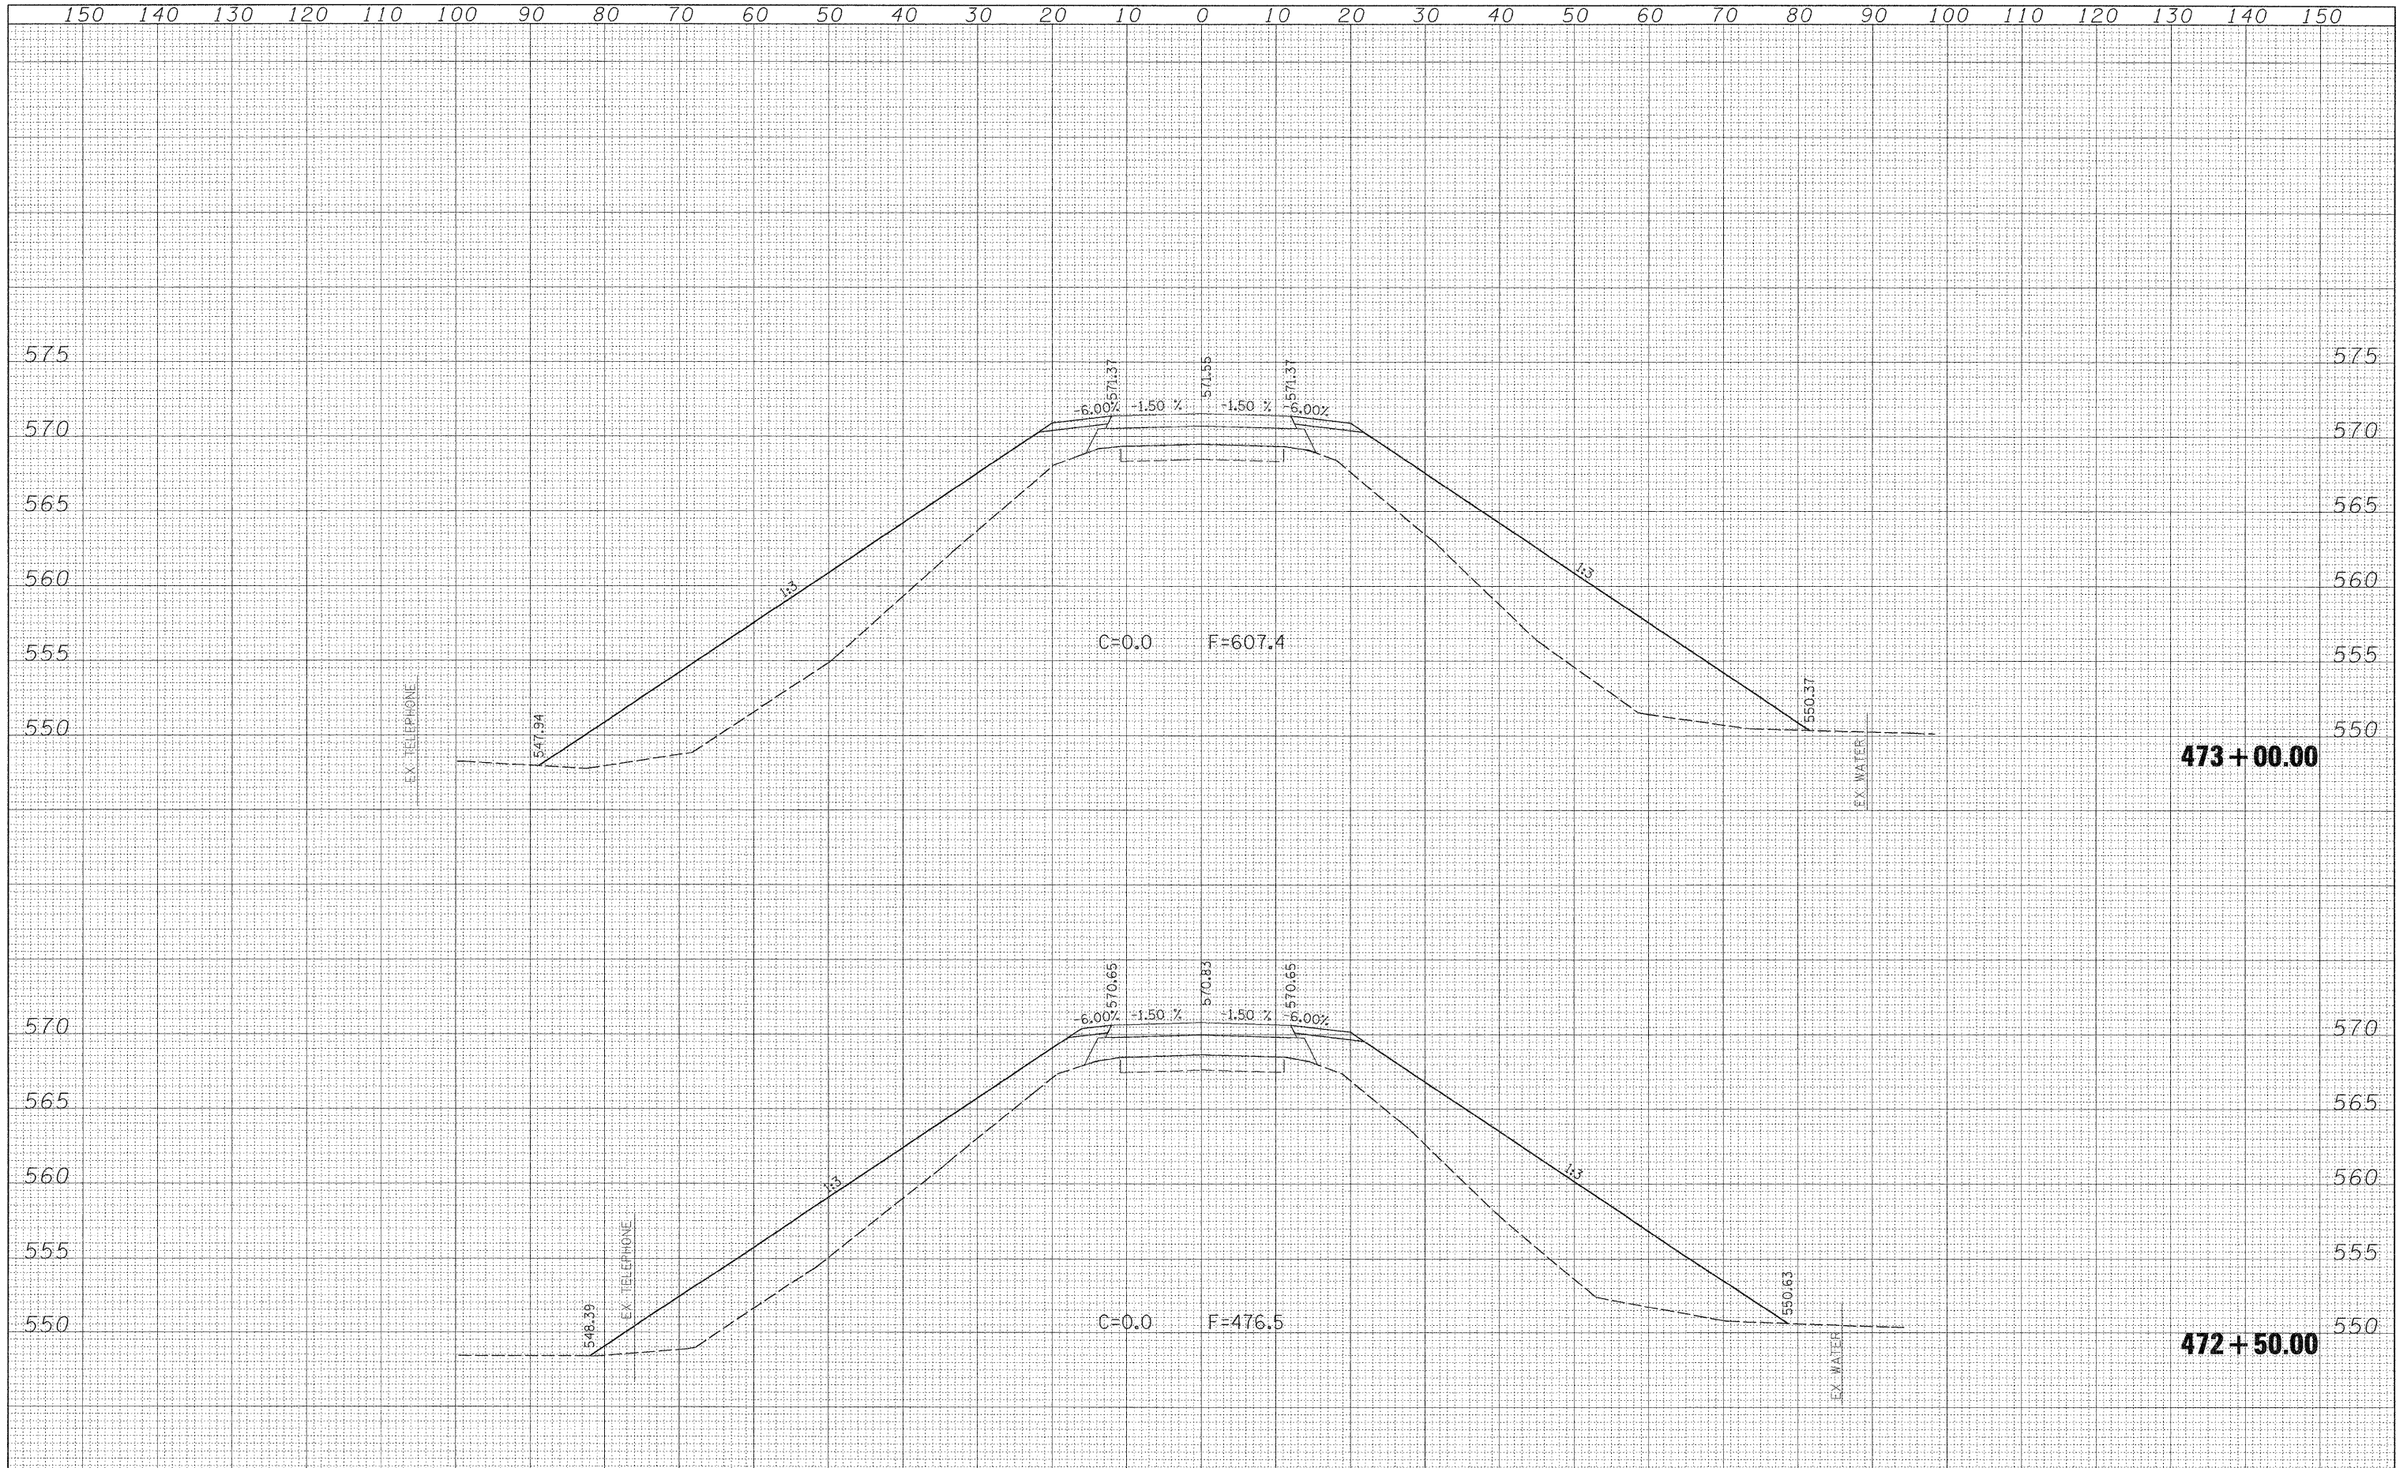

ORIGINAL SURVEY		BY	DATE
NOTE BOOK	SURVEYED		
NO.	PLOTTED		
	TEMPLATE		
	AREAS		
	AREAS CHECKED		

FILE NAME = S:\Projects\407-0008 OBD Dist 7 Various\WO 2 Kinkaudy over KDRN\dgn\xssh_KINMUNDY.dgn	USER NAME = paul	DESIGNED - JLS	REVISED -
		DRAWN - MAB	REVISED -
	PLOT SCALE = 10.0000 ' / IN.	CHECKED - BRM	REVISED -
	PLOT DATE = 12/3/2008	DATE - 5-20-08	REVISED -

STATE OF ILLINOIS
DEPARTMENT OF TRANSPORTATION

CROSS SECTIONS – KINMUNDY/LOUISVILLE ROAD (FAS 2703)

SCALE: 1"=10' | SHEET NO. 6 OF 21 SHEETS | STA. 472+50.00 TO STA. 473+00.00

F.A.S RTE.	SECTION	COUNTY	TOTAL SHEETS	SHEET NO.
2703	(9-VBR)R	CLAY	65	50
		CONTRACT NO. 74136		
FED. ROAD DIST. NO.	ILLINOIS	FED. AID PROJECT		