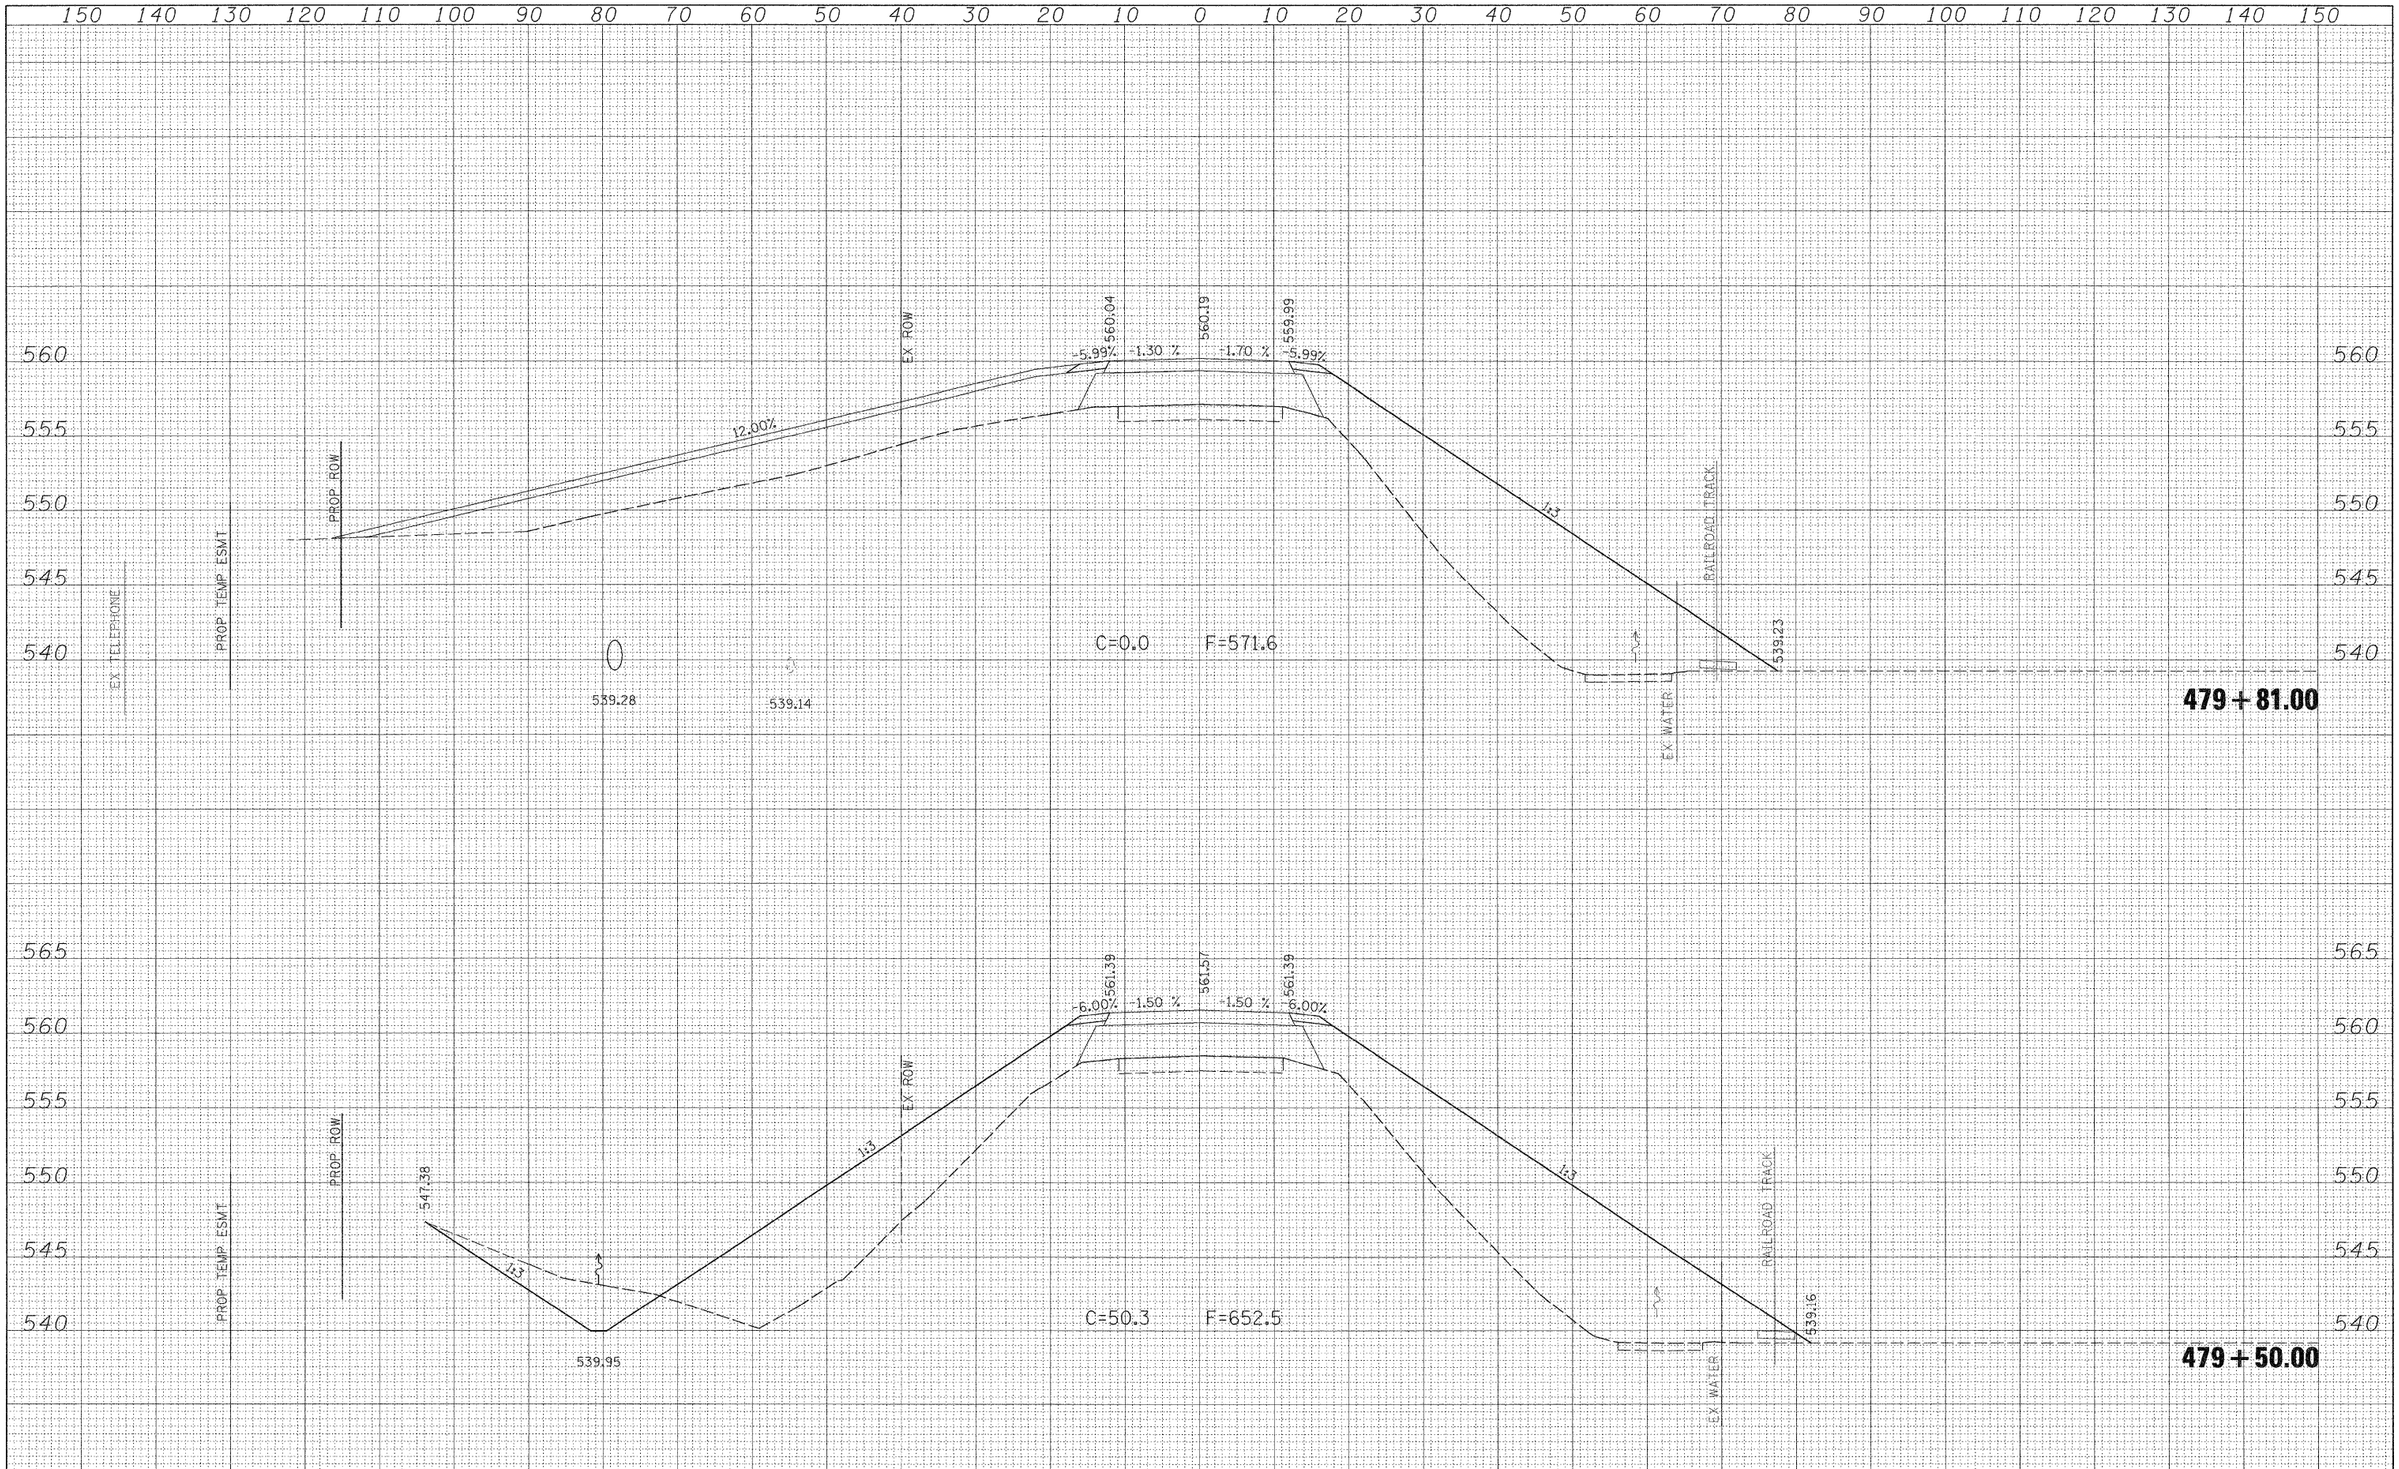


| FINAL SURVEY | BY | DATE |
|---|---|---|
| SURVEYED | | |
| PLOTTED | | |
| TEMPLATE | | |
| AREAS | | |
| AREAS CHECKED | | |
| NOTE BOOK NO. | | |

| ORIGINAL SURVEY | BY | DATE |
|---|---|---|
| SURVEYED | | |
| PLOTTED | | |
| TEMPLATE | | |
| AREAS | | |
| AREAS CHECKED | | |
| NOTE BOOK NO. | | |

| | | | |
|---|---|---|---|
| FILE NAME = S:\Projects\407-0008 QBD Dist 7 Various\W0 2 Kinmundy over IC\R\dgn\xssh_KINMUNDY.dgn | USER NAME = paul | DESIGNED - JLS | REVISED - |
| | | DRAWN - MAB | REVISED - |
| | PLOT SCALE = 10.0000 ' / IN. | CHECKED - BRM | REVISED - |
| | PLOT DATE = 12/3/2008 | DATE - 5-20-08 | REVISED - |

**STATE OF ILLINOIS**
**DEPARTMENT OF TRANSPORTATION**

**CROSS SECTIONS – KINMUNDY/LOUISVILLE ROAD (FAS 2703)**

SCALE: 1"=10' | SHEET NO. 15 OF 21 SHEETS | STA. 479+50.00 TO STA. 479+81.00

| F.A.S RTE. | SECTION | COUNTY | TOTAL SHEETS | SHEET NO. |
|---|---|---|---|---|
| 2703 | (9-VBR)R | CLAY | 65 | 59 |
| | | CONTRACT NO. 74136 | | |

FED. ROAD DIST. NO. | ILLINOIS | FED. AID PROJECT